CSC.2024.01.007

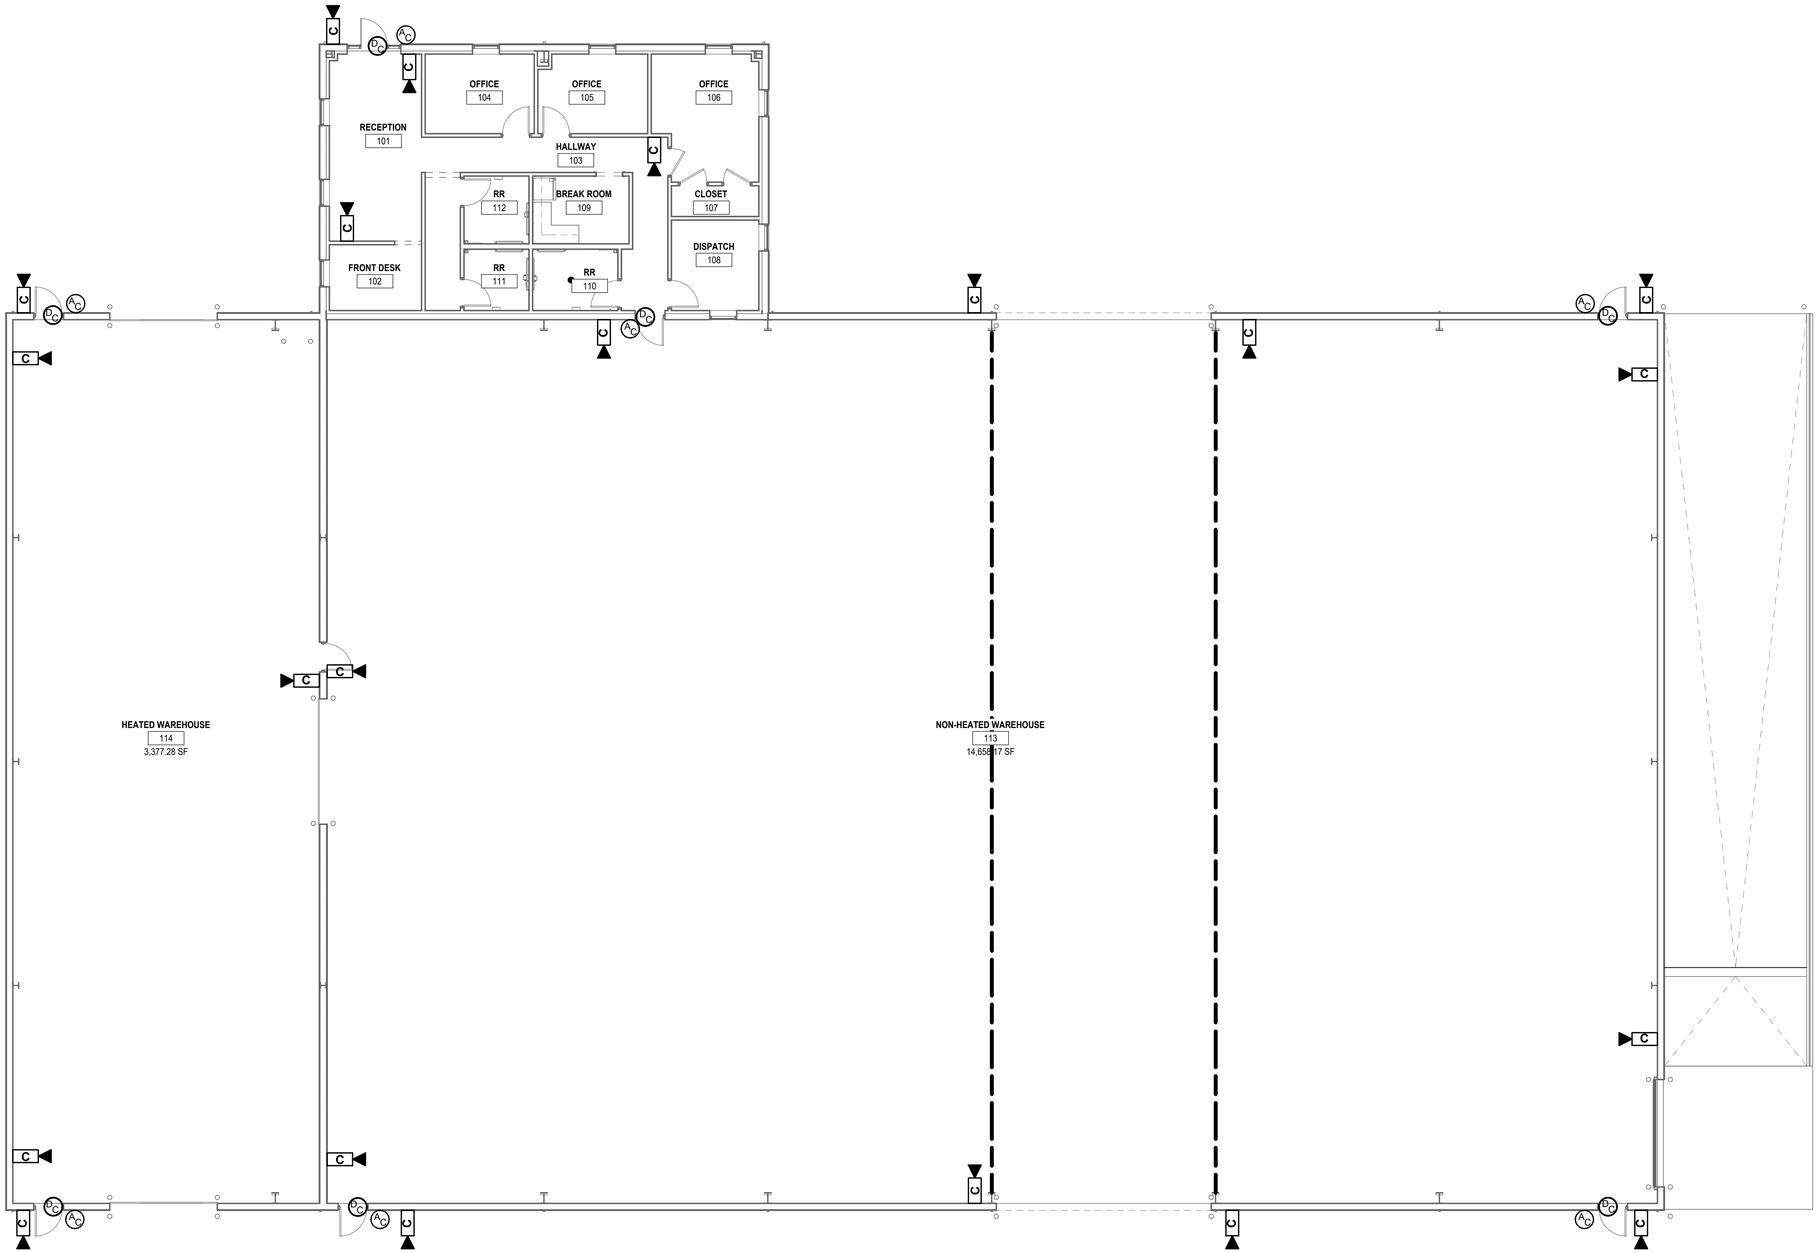

1 E-401 OVERALL FLOOR PLAN - LOW VOLTAGE
SCALE: 1/8" = 1'-0"

CSC DESIGN, INC.
ARCHITECTS & ENGINEERS
135 P RICKMAN INDUSTRIAL DR.
SUITE 100 CANTON, GA 30115
Phone: (770) 345-2579

© 2025, CSC Design. These drawings are protected by the copyright laws of the United States. These drawings or any part thereof may not be used for any purpose or reproduced in any form or by any means without the written consent of CSC Design.

GEORGIA REGISTERED PROFESSIONAL ENGINEER JEFFREY H. McGEE
04/24/26

PROJECT NUMBER: 25-040

REVISIONS
NO: DATE: ISSUE:

DRYWALL WAREHOUSE HWY 81

257 HIGHWAY 81
OXFORD, GA 30054
WALTON COUNTY, GEORGIA

OVERALL FLOOR PLAN - LOW VOLTAGE

E-401

ISSUED FOR CONSTRUCTION

EDC ELECTRICAL DESIGN CONSULTANTS
ELECTRICAL ENGINEERS
MACON OFFICE - PROJECT #: M26042
edc1973.com

4/24/2026 11:15:55 AM C:\Users\dc2106\Documents\M26042 Drywall Warehouse Elec R24_twrightYA2CH.rvt