


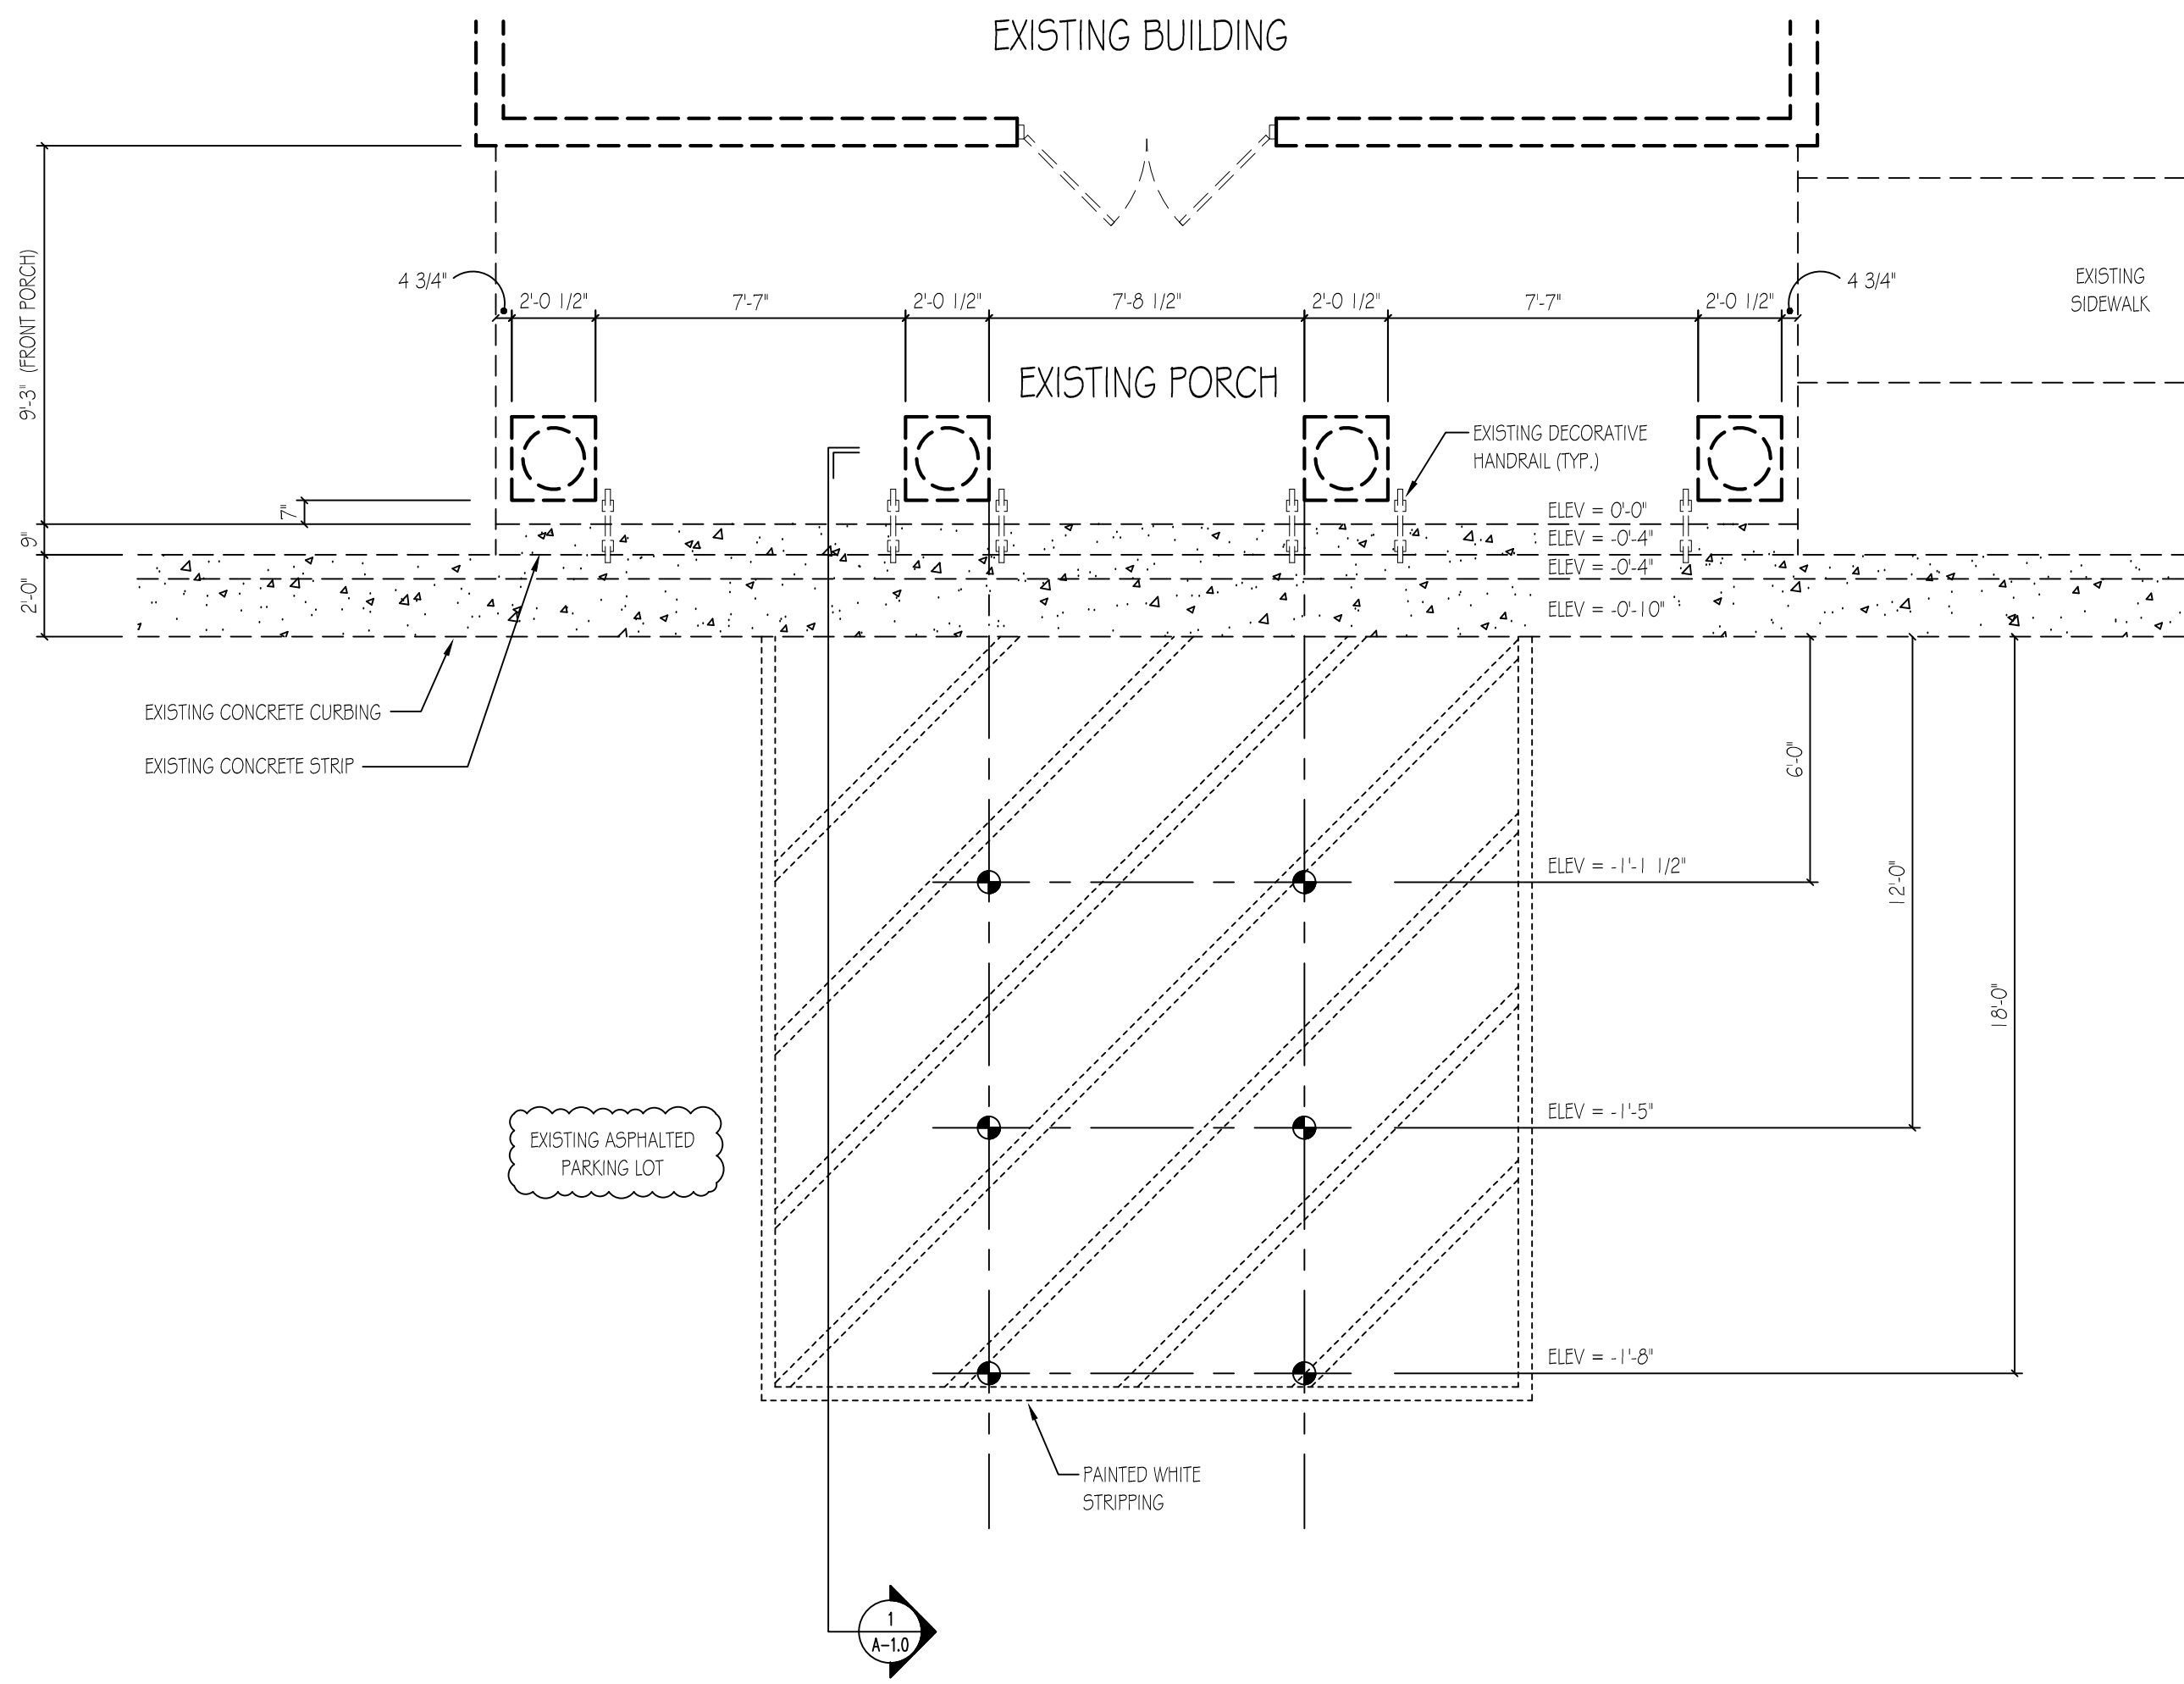


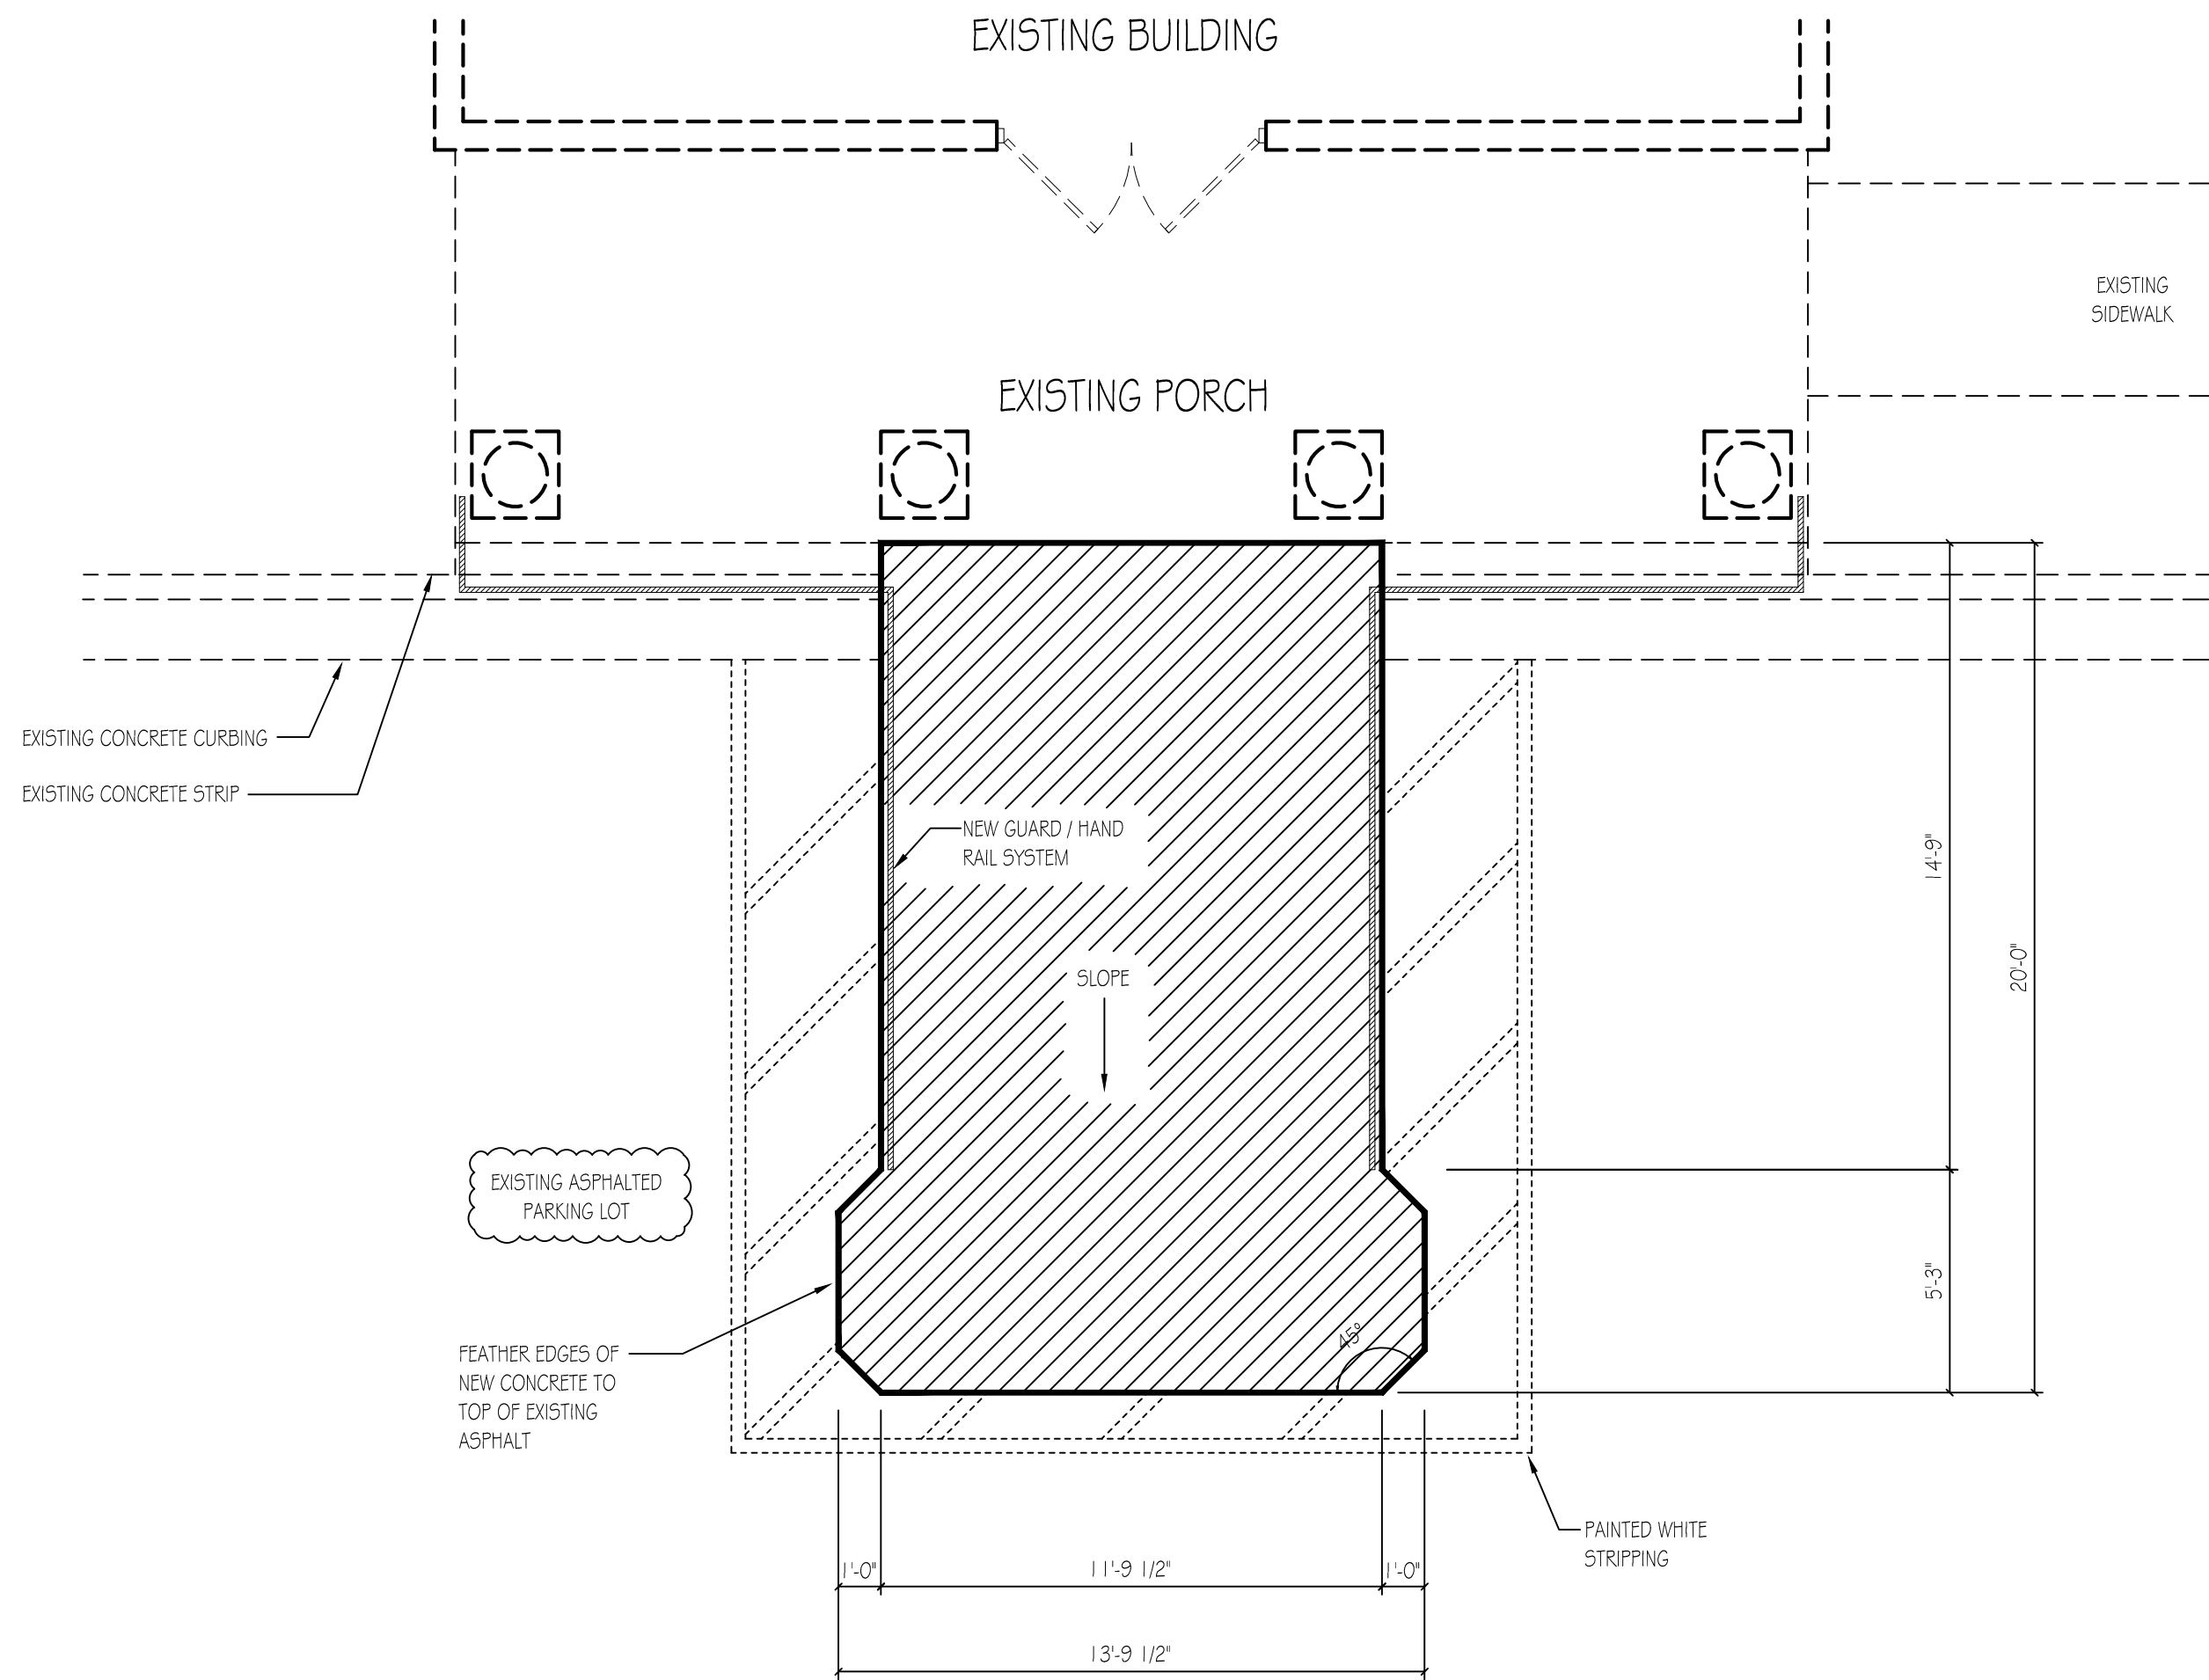

Existing Front Porch Area Plan  
SCALE: 1/4" = 1'-0"

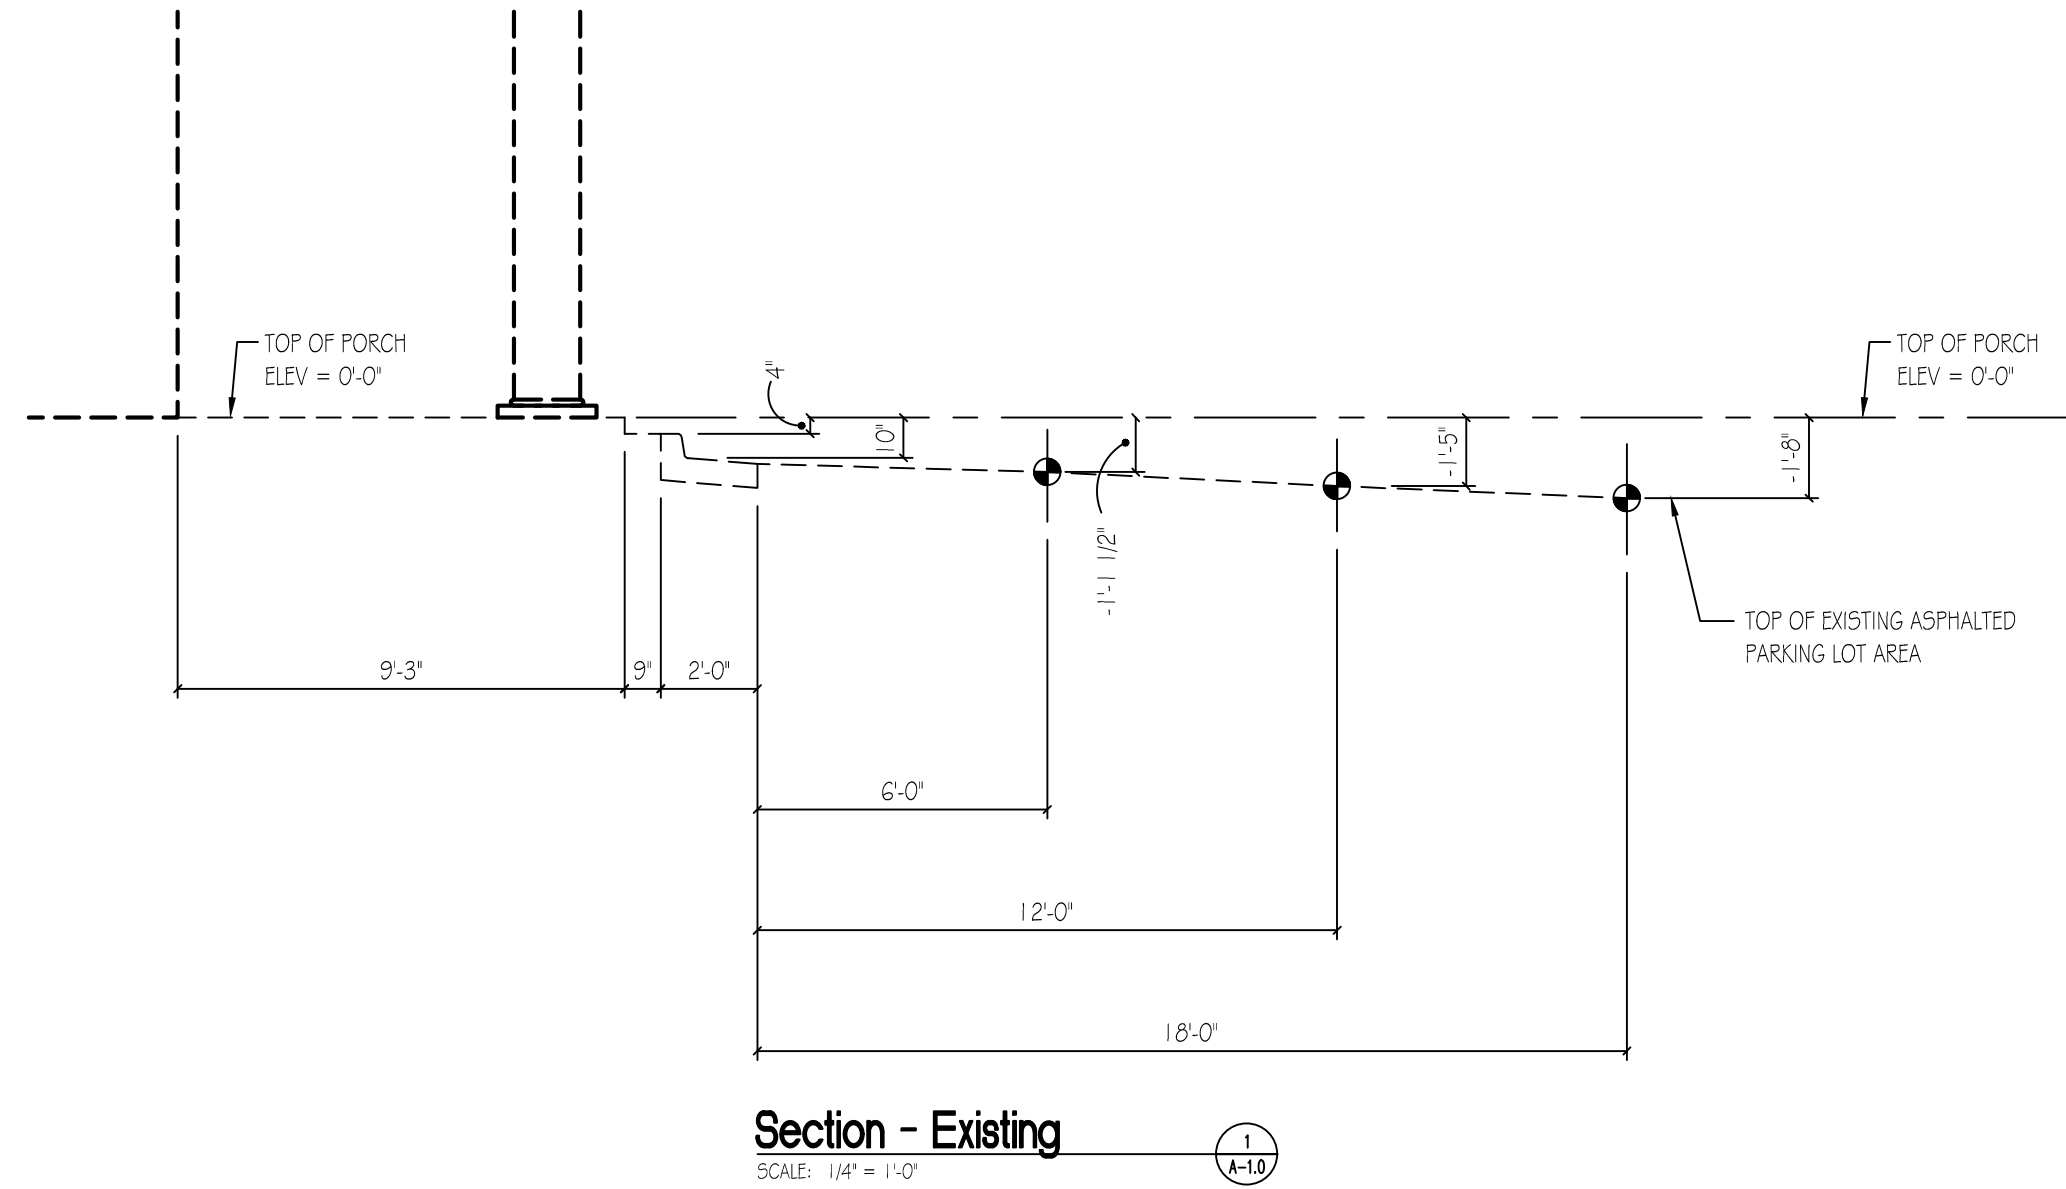

Modified Front Porch Area Plan  
SCALE: 1/4" = 1'-0"

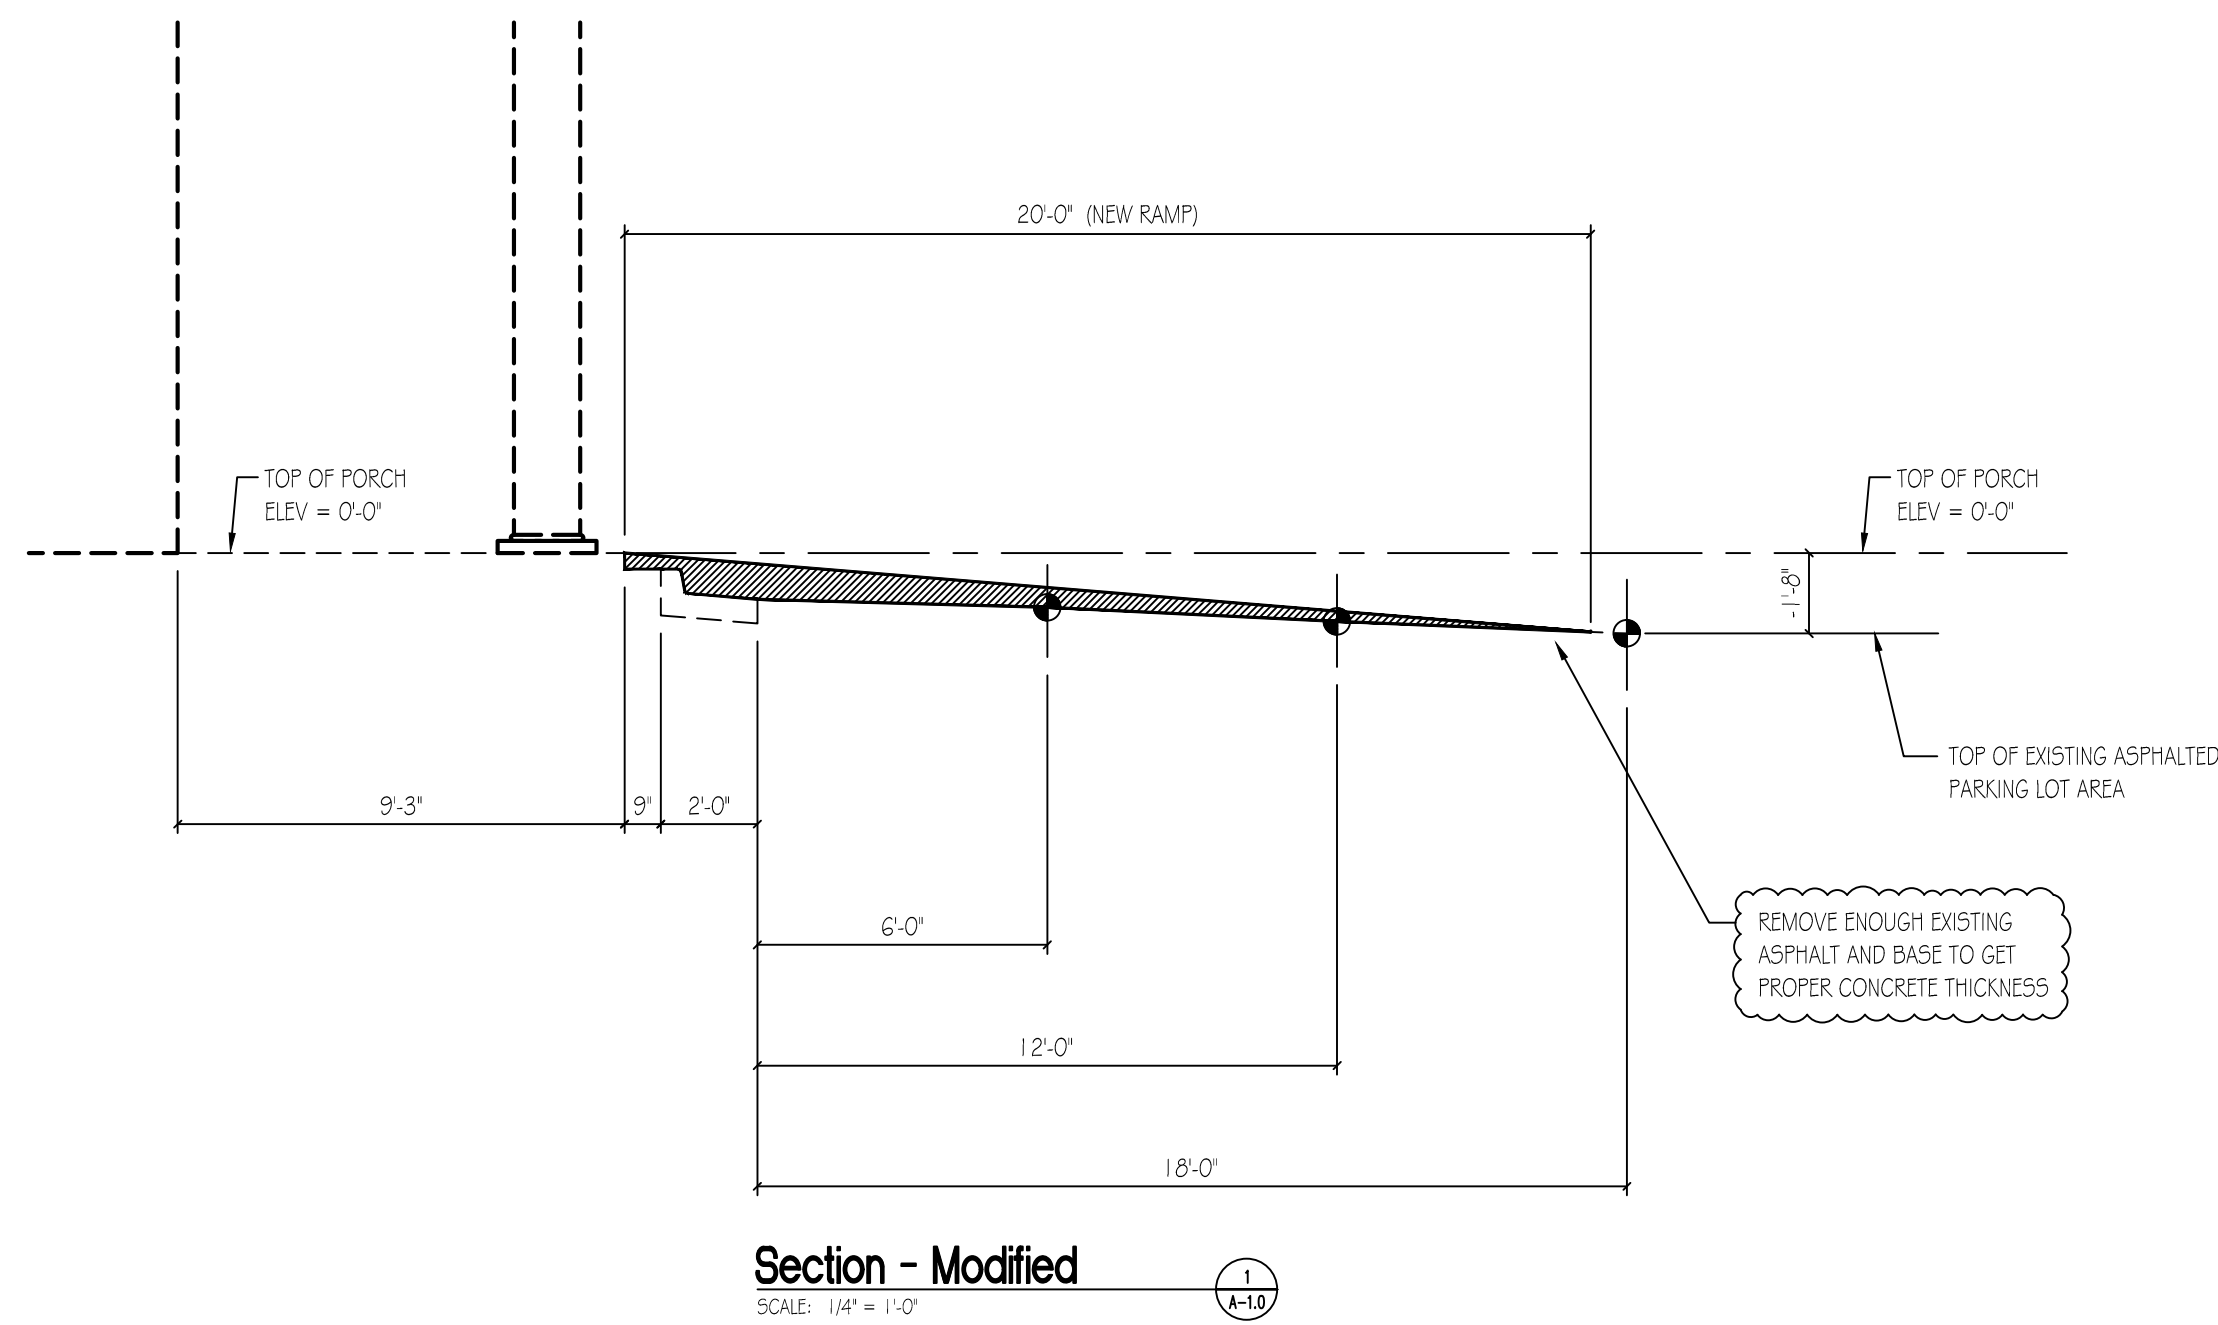

|   |              |
|---|--------------|
| 1 | 09-23-2026   |
|   | Project Plan |
|   |              |
|   |              |
|   |              |
|   |              |
|   |              |

|               |                                  |
|---------------|----------------------------------|
| Project No.   | • 00-00                          |
| Cad File Name | • 00-00_G0_02_A10                |
| Drawing Scale | • 1/4" = 1'-0"                   |
| Sheet Title   | • Existing Front Porch Area Plan |
| Drawn         | • dcm                            |
| Checked       | • mbm                            |

Sunbelt Builders, Inc. ©  
DRAWINGS AND SPECIFICATIONS ARE INSTRUMENTS OF SERVICE AND SHALL REMAIN THE PROPERTY OF THIS CORPORATION WHETHER THE PROJECT FOR WHICH THEY ARE MADE IS EXECUTED OR NOT. THEY ARE NOT TO BE USED ON OTHER PROJECTS OR EXTENSIONS TO THIS PROJECT EXCEPT BY AGREEMENT IN WRITING AND APPROPRIATE COMPENSATION TO THIS CORPORATION.