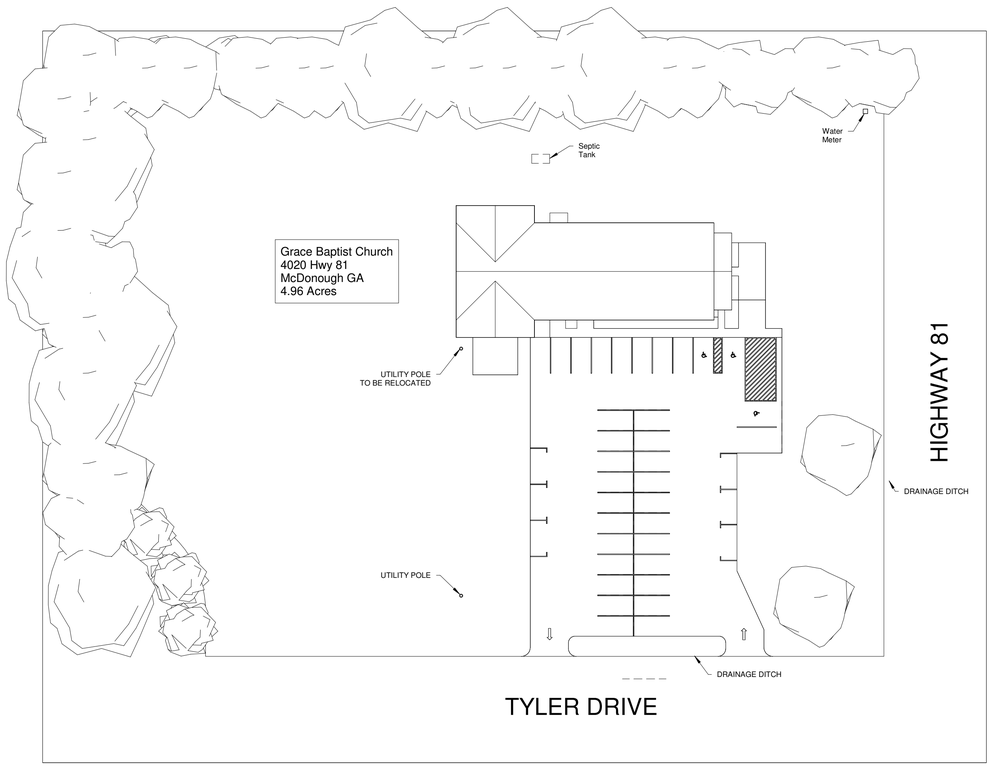

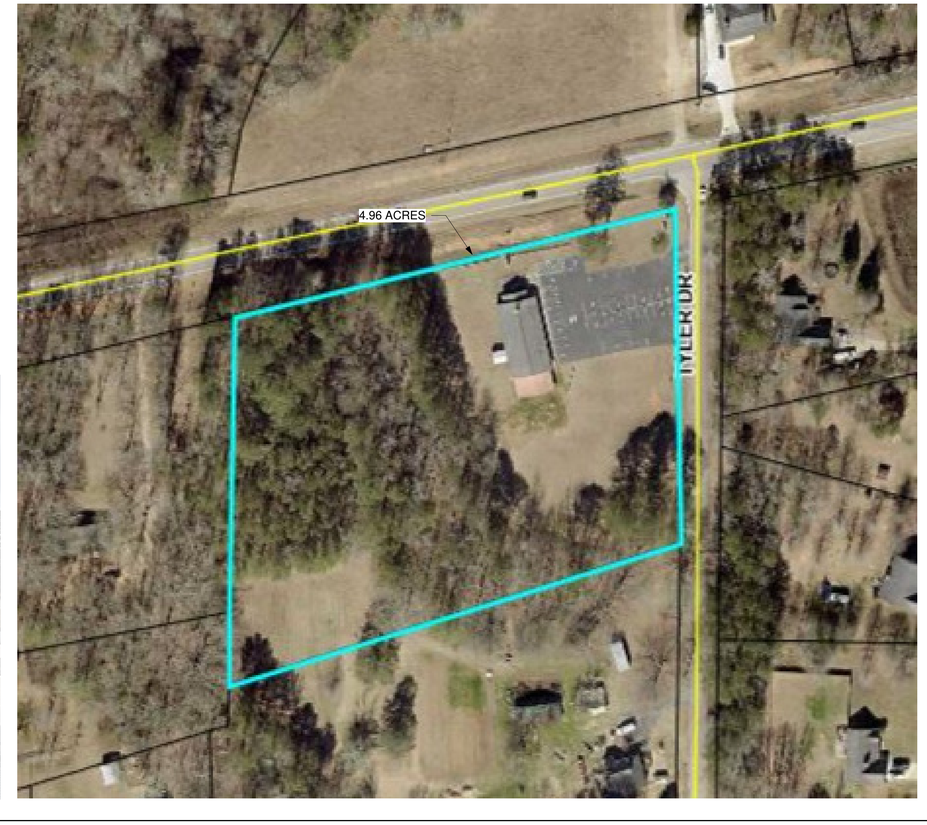

GENESIS
modular carwash building systems

"The Only TRUE Modular Carwash"

1265 Oakbrook Dr. STE C
Norcross, GA 30093
1.888.GENWASH
www.genwash.com

FREY-MOSS STRUCTURES
Alliance Building Manufacturer
1901 Rockdale Industrial Blvd.
Conyers, GA 30012
770.483.7543
www.frey-moss.com

GreenbergFarrow
1430 W. Peachtree St.
Suite 200
Atlanta, GA 30309
404.601.4000 (f) 404.601.3980

COPYRIGHT NOTICE
These drawings and all information hereon are of a confidential nature and remain the property of Genesis Modular Carwash Building System (Genesis). Any use or reproduction of these drawings for any purpose, except by written permission from Genesis Modular Carwash Building Systems is strictly prohibited

No.	Description	Date

PROFESSIONAL SEAL

MODULAR CONSTRUCTION

CLIENT
Grace Baptist Church

PROJECT NAME
Building Addition

SHEET TITLE
Site Plan

PROJECT NUMBER

ADDRESS
4020 Hwy. 81
McDonough GA

GENESIS NO. -
DRAWING NO. -
GBF PROJECT NO.
DATE 03/19/2025
PROFESSIONAL IN CHARGE
PROJECT MANAGER
DRAWN BY TD
QUALITY CONTROL -

00-CS2

Page 1 Of 9
Scale 1" = 30'-0"

4/8/2025 1:41:09 PM