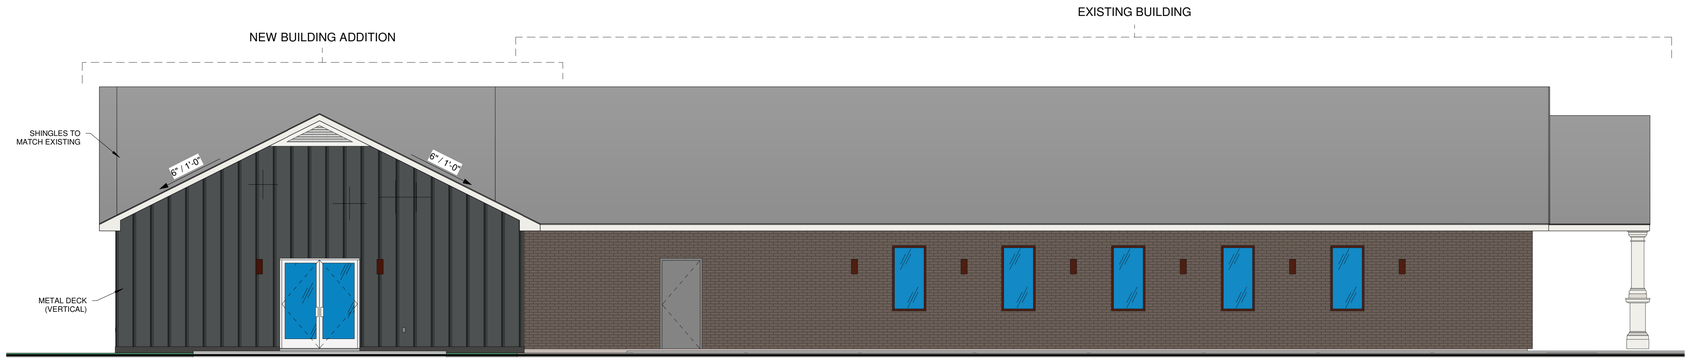

1 Elevation 1
3/16" = 1'-0"

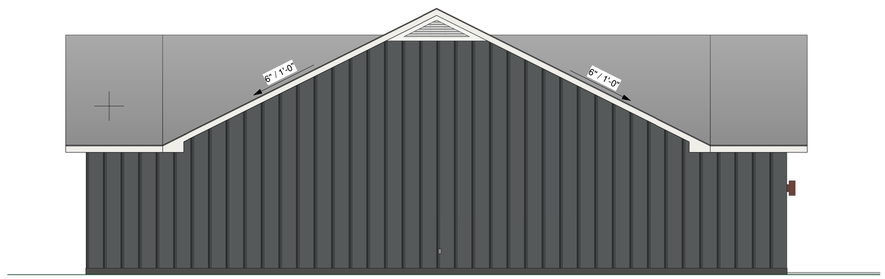

2 Elevation 2
3/16" = 1'-0"

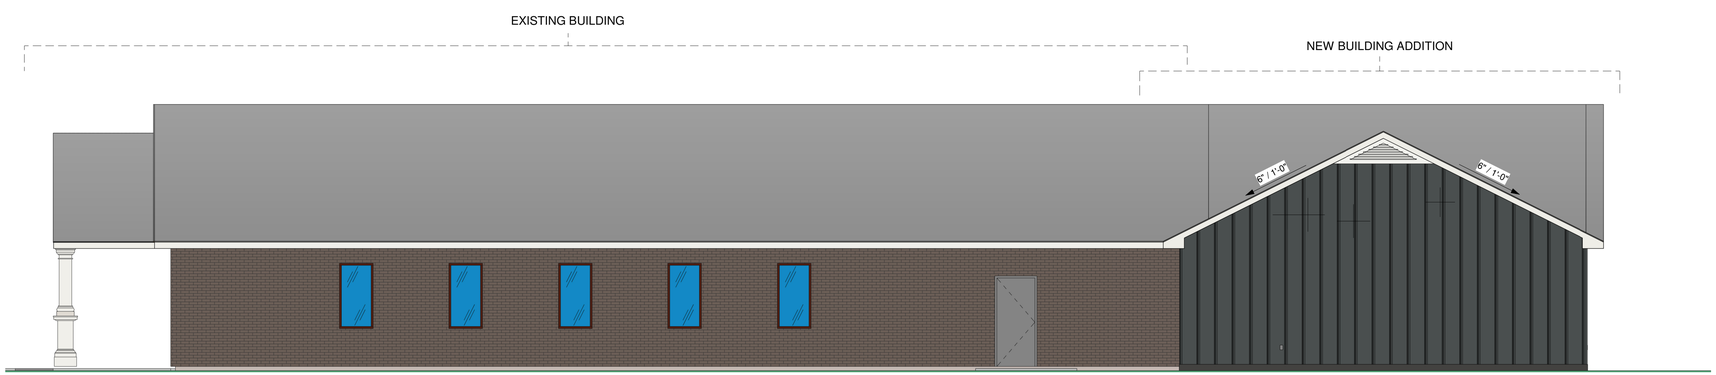

3 Elevation 3
3/16" = 1'-0"

No.	Description	Date

PROFESSIONAL SEAL

CLIENT
Grace Baptist Church

PROJECT NAME
Building Addition

SHEET TITLE
Exterior Elevations

PROJECT NUMBER

ADDRESS
4020 Hwy. 81
McDonough GA

DATE 03/19/2025

PROFESSIONAL IN CHARGE

PROJECT MANAGER

DRAWN BY TD

QUALITY CONTROL -

01-A1

Page 1 Of 9

Scale 3/16" = 1'-0"

4/8/2025 1:41:11 PM