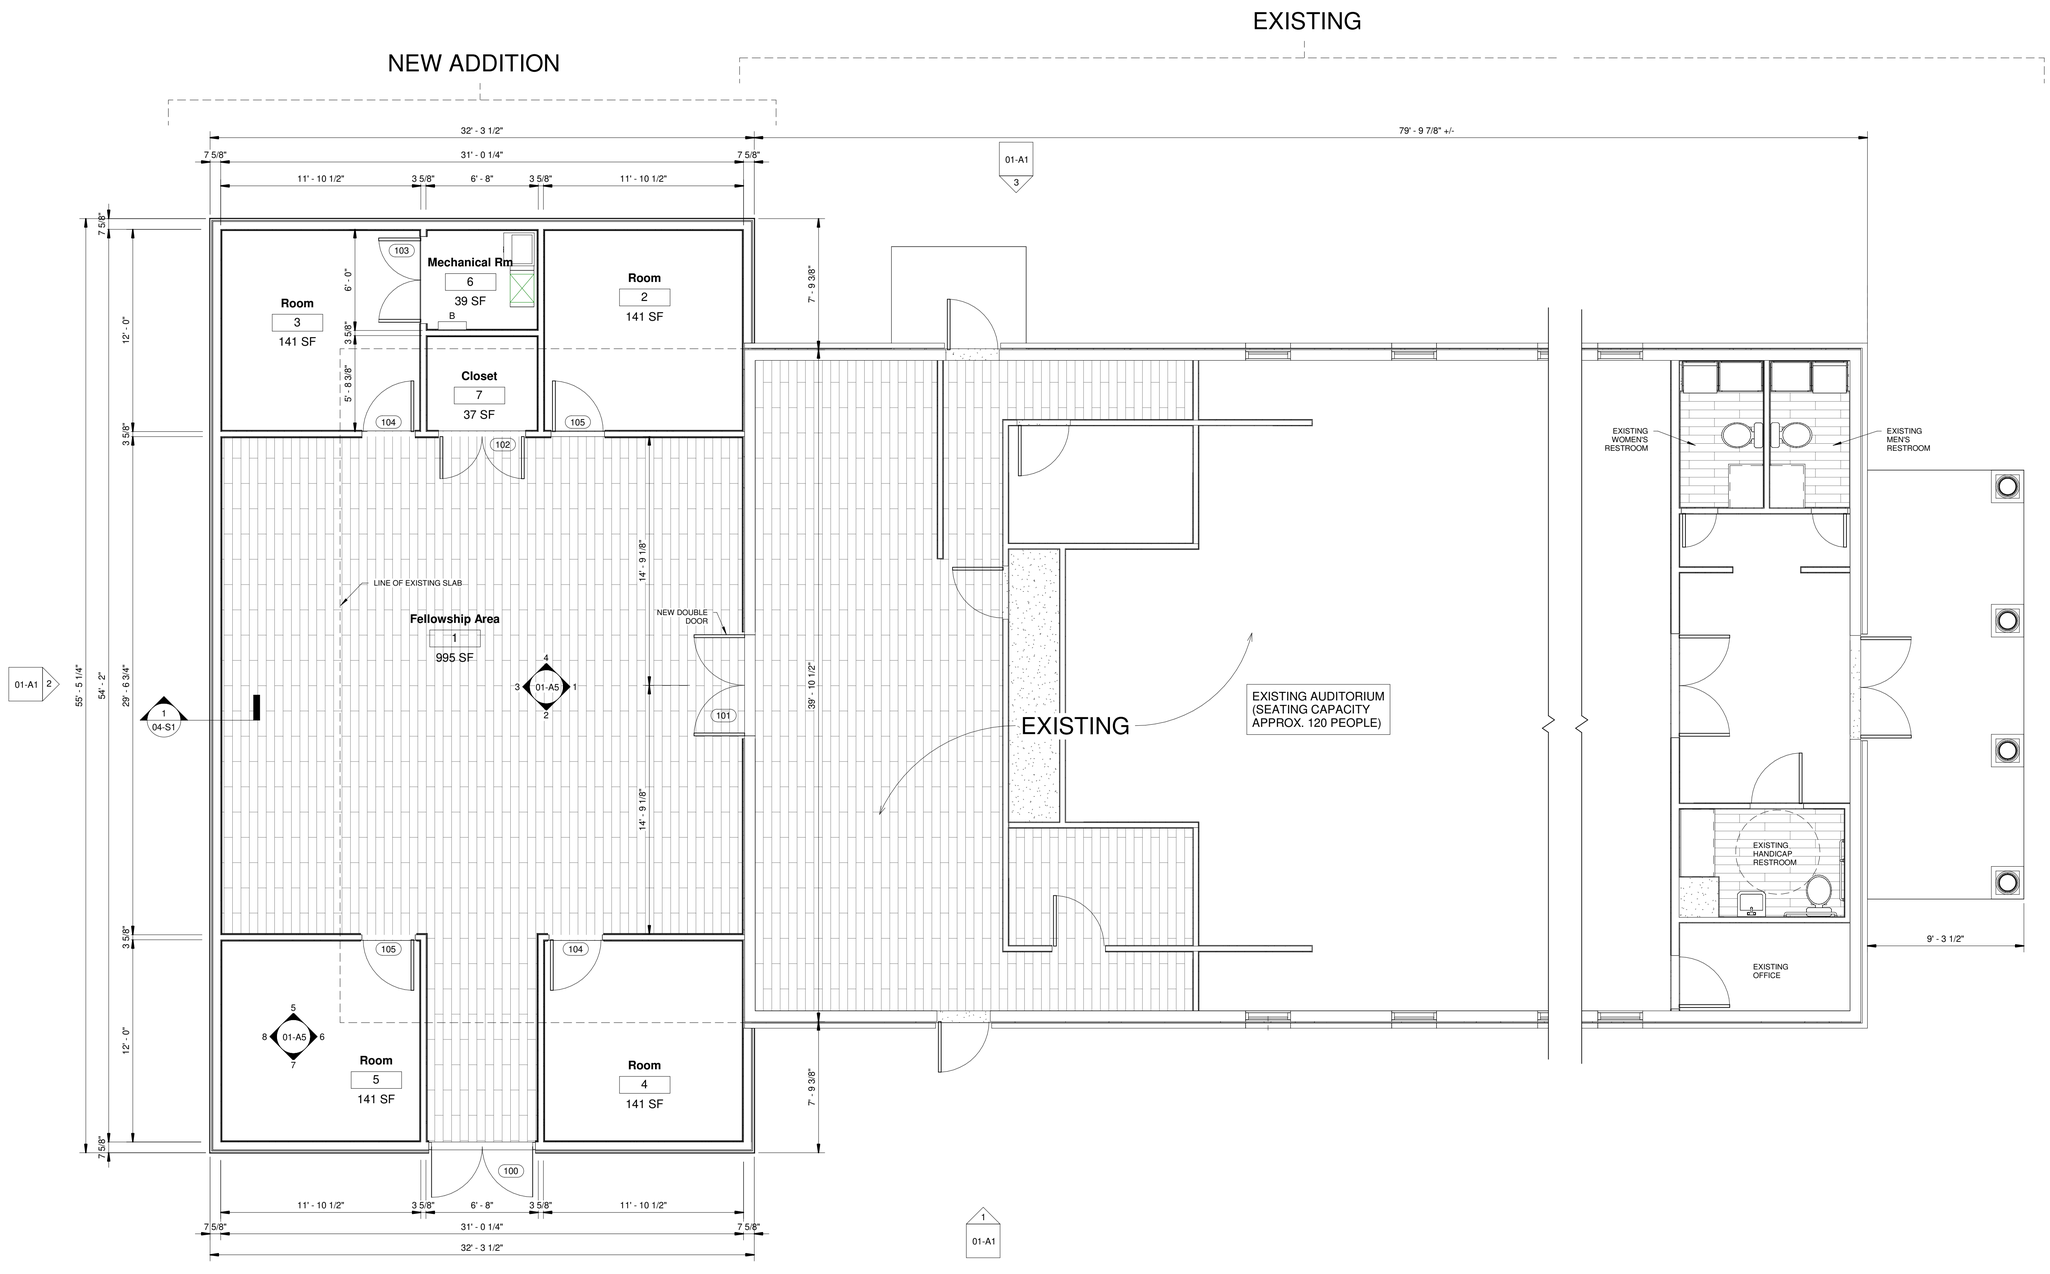

1 Floor Plan
1/4" = 1'-0"

No.	Description	Date

PROFESSIONAL SEAL

CLIENT
Grace Baptist Church

PROJECT NAME
Building Addition

SHEET TITLE
Floor Plan

PROJECT NUMBER

ADDRESS
4020 Hwy. 81
McDonough GA

DATE 03/19/2025

PROFESSIONAL IN CHARGE

PROJECT MANAGER

DRAWN BY TD

QUALITY CONTROL -

01-A3

Page 3 Of 9

Scale 1/4" = 1'-0"

4/8/2025 1:41:20 PM