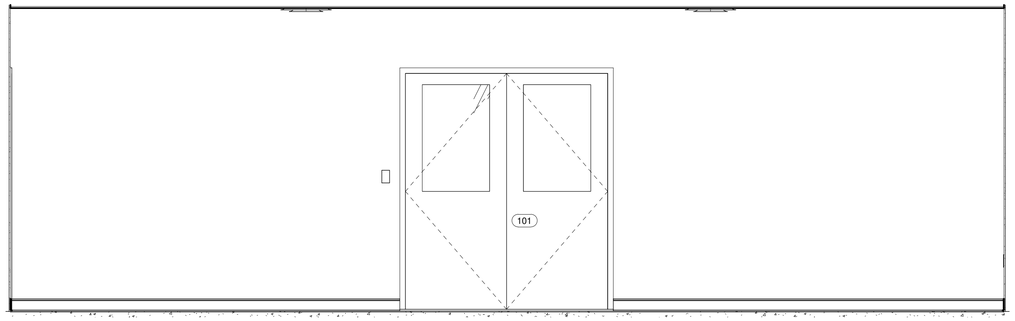

1 / 01-A3 Fellowship Area Elevation 1
1/2" = 1'-0"

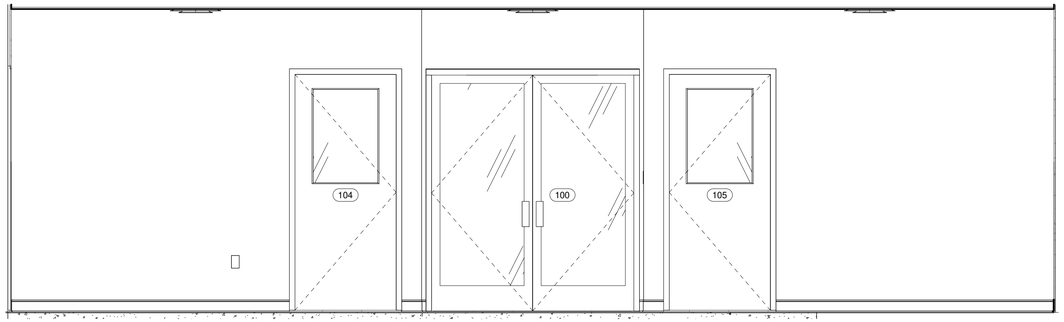

2 / 01-A3 Fellowship Area Elevation 2
1/2" = 1'-0"

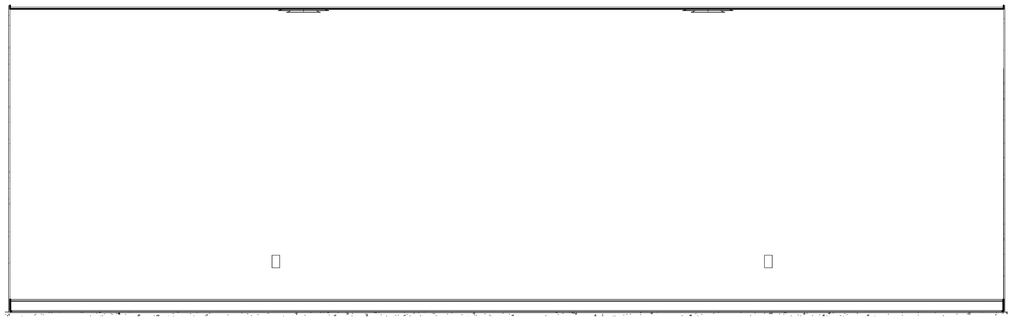

3 / 01-A3 Fellowship Area Elevation 3
1/2" = 1'-0"

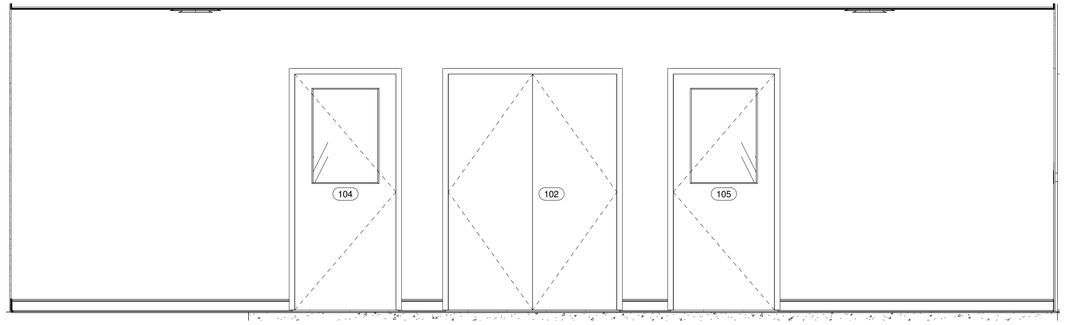

4 / 01-A3 Fellowship Area Elevation 4
1/2" = 1'-0"

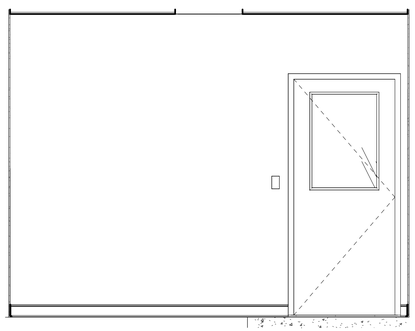

5 / 01-A3 Typ. Room Elevation 1
1/2" = 1'-0"

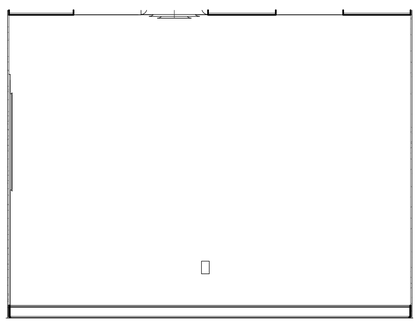

6 / 01-A3 Typ. Room Elevation 2
1/2" = 1'-0"

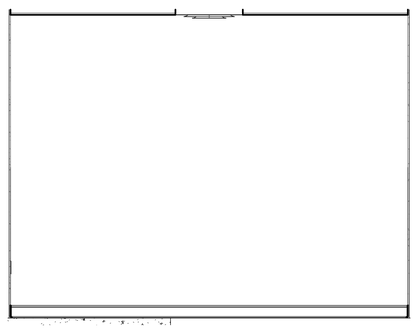

7 / 01-A3 Typ. Room Elevation 3
1/2" = 1'-0"

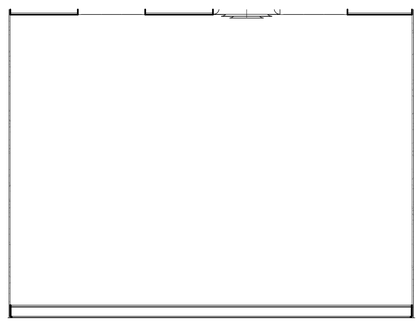

8 / 01-A3 Typ. Room Elevation 4
1/2" = 1'-0"

No.	Description	Date

PROFESSIONAL SEAL

CLIENT
Grace Baptist Church

PROJECT NAME
Building Addition

SHEET TITLE
Interior Elevations

PROJECT NUMBER

ADDRESS
4020 Hwy. 81
McDonough GA

DATE 03/19/2025
PROFESSIONAL IN CHARGE
PROJECT MANAGER
DRAWN BY TD
QUALITY CONTROL -

01-A5

Page 5 Of 9
Scale 1/2" = 1'-0"

4/8/2025 1:41:21 PM