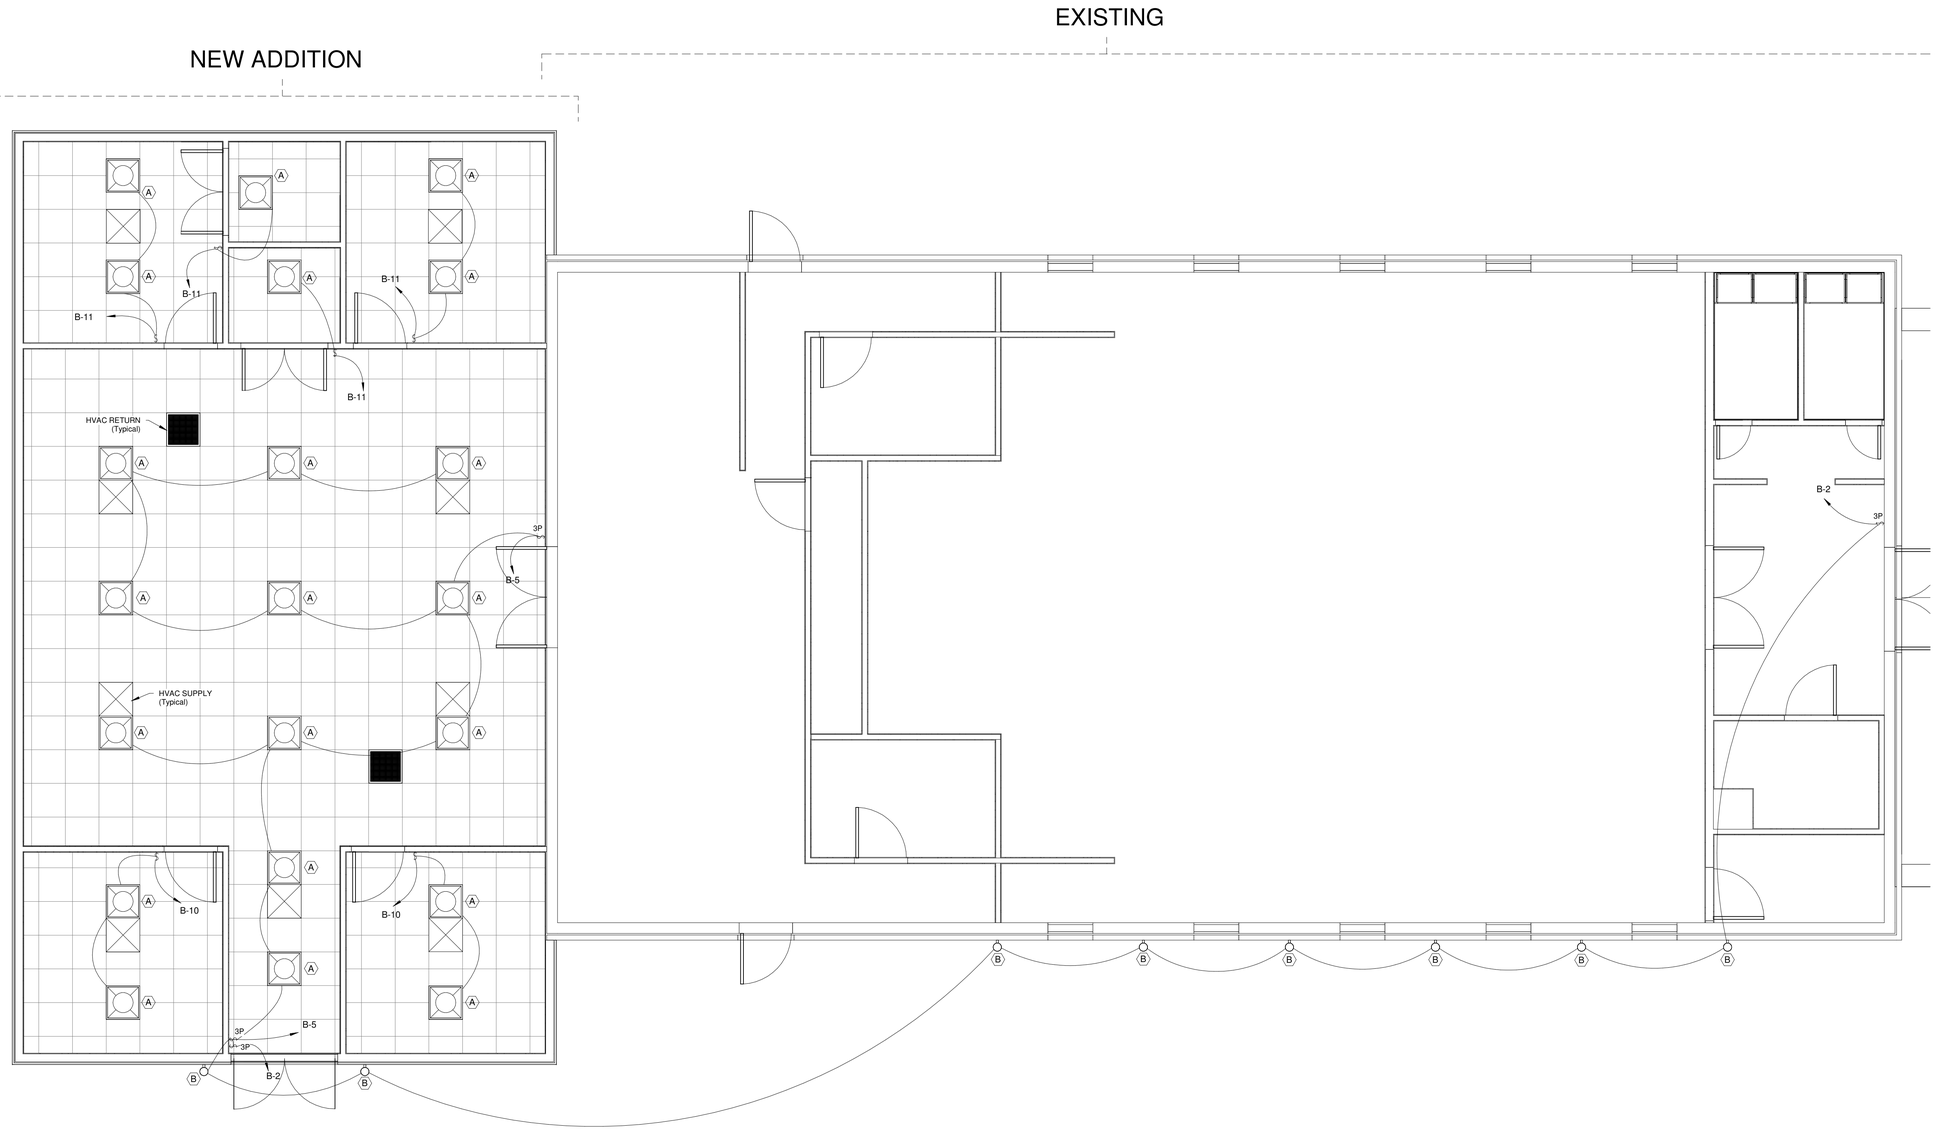

LEGEND

WP	WEATHER PROOF
GFCI	GROUND FAULT INTERRUPT (RECEPTACLE)
	DUPLEX RECEPTACLE
T	H.V.A.C. THERMOSTAT + 48"
S	SINGLE POLE SWITCH
$ 3P	THREE WAY SWITCH

Lighting Fixture Schedule

Mark	Count	Description	Manufacturer	Model	Lamp	Comments
A	21	LED - Troffer 2 x 2			LED	
B	8	12" 3000K Up & Down LED Wall Light Textured Architectural, Bronze (Or Equal)			LED	

1 Reflected Ceiling & Lighting Plan
1/4" = 1'-0"

No.	Description	Date

PROFESSIONAL SEAL

CLIENT
Grace Baptist Church

PROJECT NAME
Building Addition

SHEET TITLE
Lighting Plan

PROJECT NUMBER

ADDRESS
4020 Hwy. 81
McDonough GA

DATE 06/24/2024
PROFESSIONAL IN CHARGE
PROJECT MANAGER
DRAWN BY TD
QUALITY CONTROL -

02-E2

Page 7 Of 9
Scale As indicated

4/8/2025 1:41:23 PM