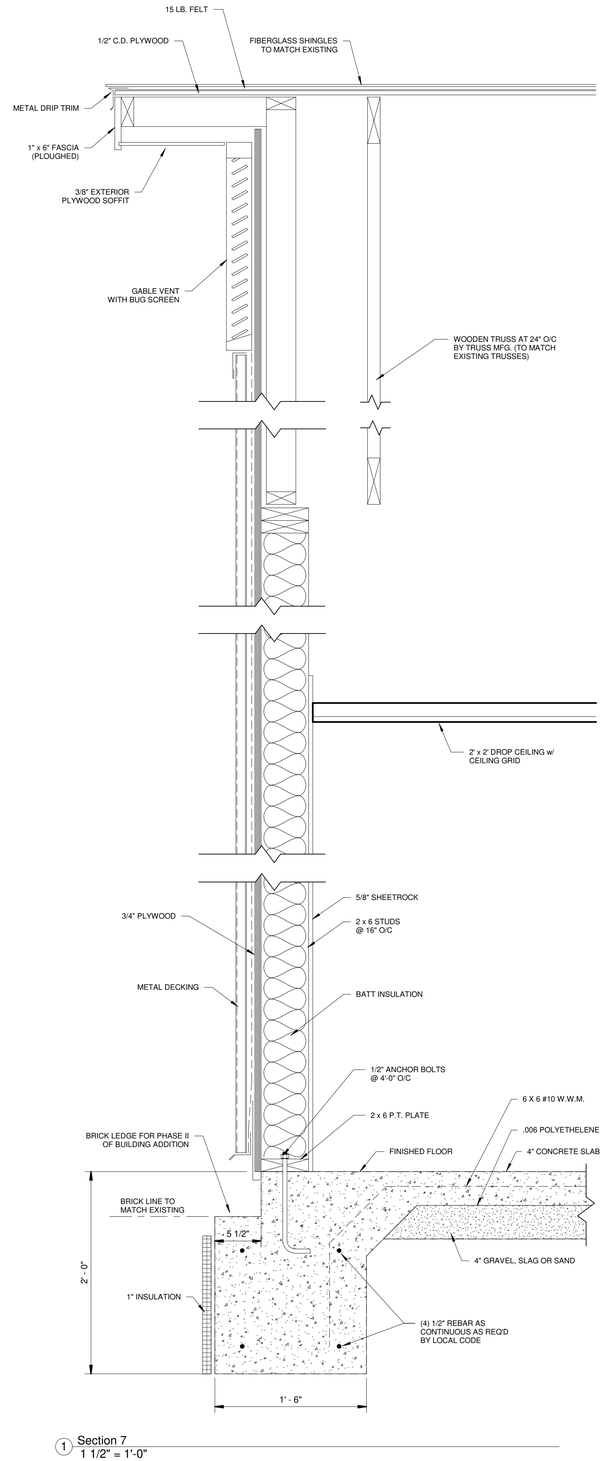

1 Section 7
1 1/2" = 1'-0"

No.	Description	Date

PROFESSIONAL SEAL

CLIENT
Grace Baptist Church

PROJECT NAME
Building Addition

SHEET TITLE
Section Thru Building

PROJECT NUMBER

ADDRESS
4020 Hwy. 81
McDonough GA

DATE 08/26/2022
PROFESSIONAL IN CHARGE
PROJECT MANAGER
DRAWN BY TD
QUALITY CONTROL -

04-S1

Page 8 Of 9
Scale 1 1/2" = 1'-0"

4/8/2025 1:41:24 PM