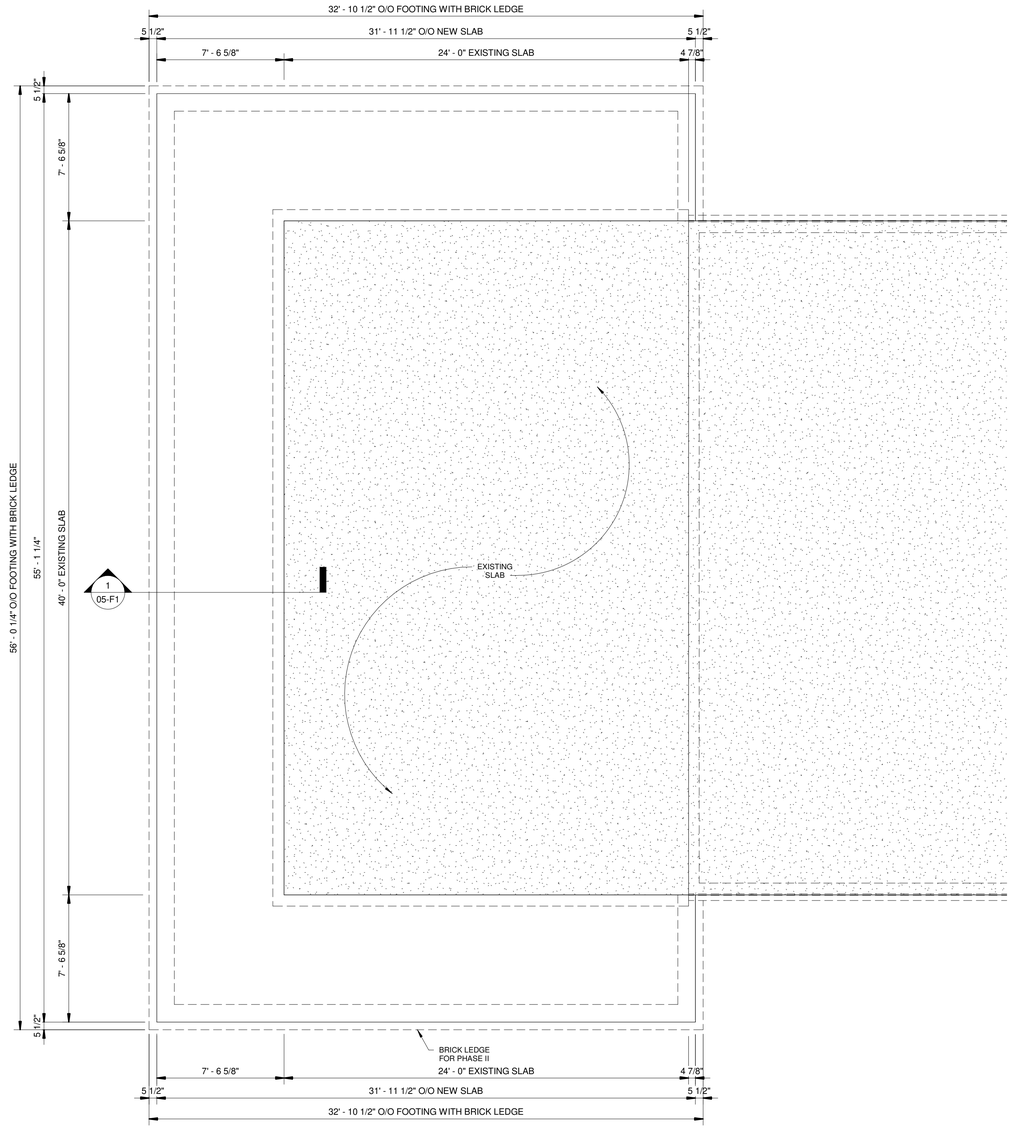

4 Foundation Plan
1/4" = 1'-0"

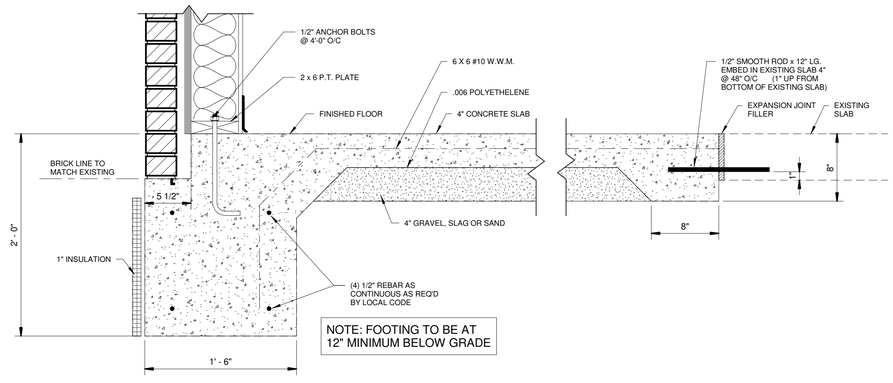

NOTE: FOOTING TO BE AT 12" MINIMUM BELOW GRADE

1 Foundation Detail 1
1 1/2" = 1'-0"

NOTE: STRUCTURAL DESIGN TO BE THE SOLE RESPONSIBILITY OF THE CONTRACTOR AND MUST MEET LOCAL BUILDING CODES.
CONTRACTOR ASSUMES ALL RESPONSIBILITY FOR CONSTRUCTION OF THIS PROJECT

No.	Description	Date

PROFESSIONAL SEAL

CLIENT
Grace Baptist Church

PROJECT NAME
Building Addition

SHEET TITLE
Foundation Plan

PROJECT NUMBER

ADDRESS
4020 Hwy. 81
McDonough GA

DATE 08/26/2022

PROFESSIONAL IN CHARGE

PROJECT MANAGER

DRAWN BY TD

QUALITY CONTROL -

05-F1

Page 9 Of 9

Scale As indicated

4/8/2025 1:41:24 PM