


## NORTH ELEVATION

SCALE: 1/8" = 1'-0"



## SOUTH ELEVATION (MIRROR IMAGE OF NORTH ELEVATION)

SCALE: NTS

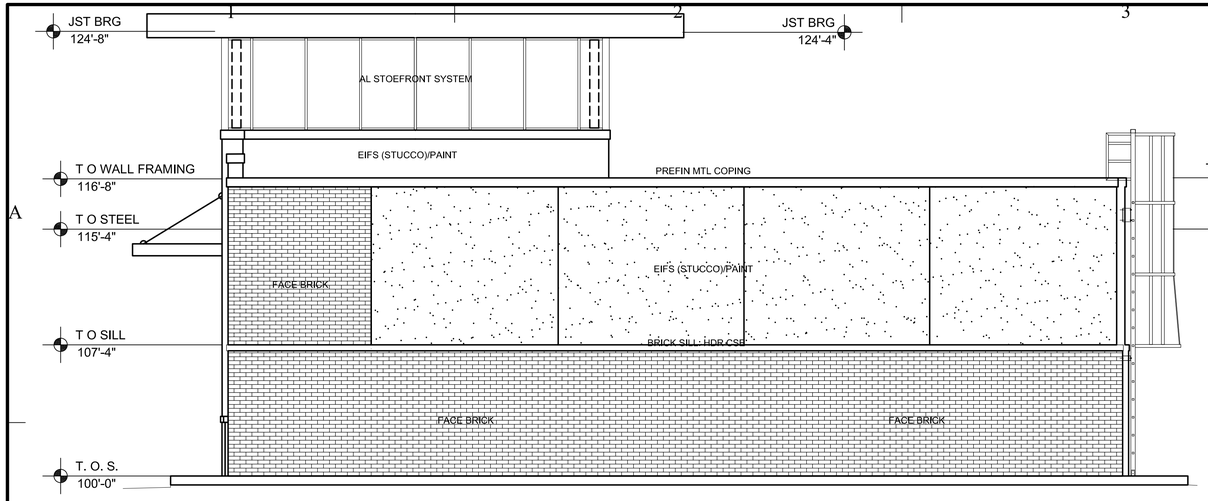


## EAST ELEVATION

SCALE: 1/4" = 1'-0"

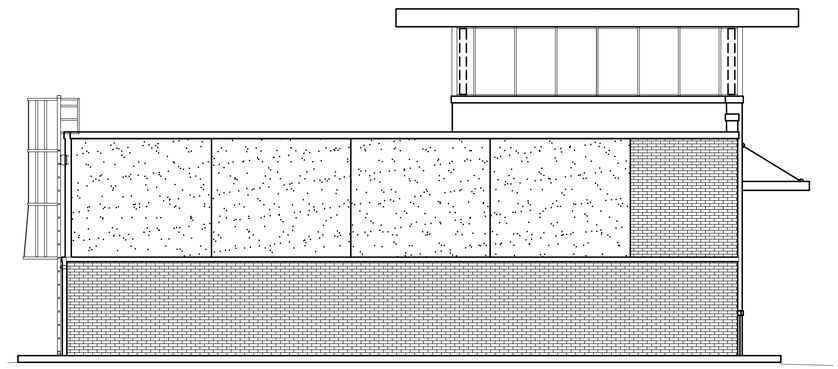


## WEST ELEVATION

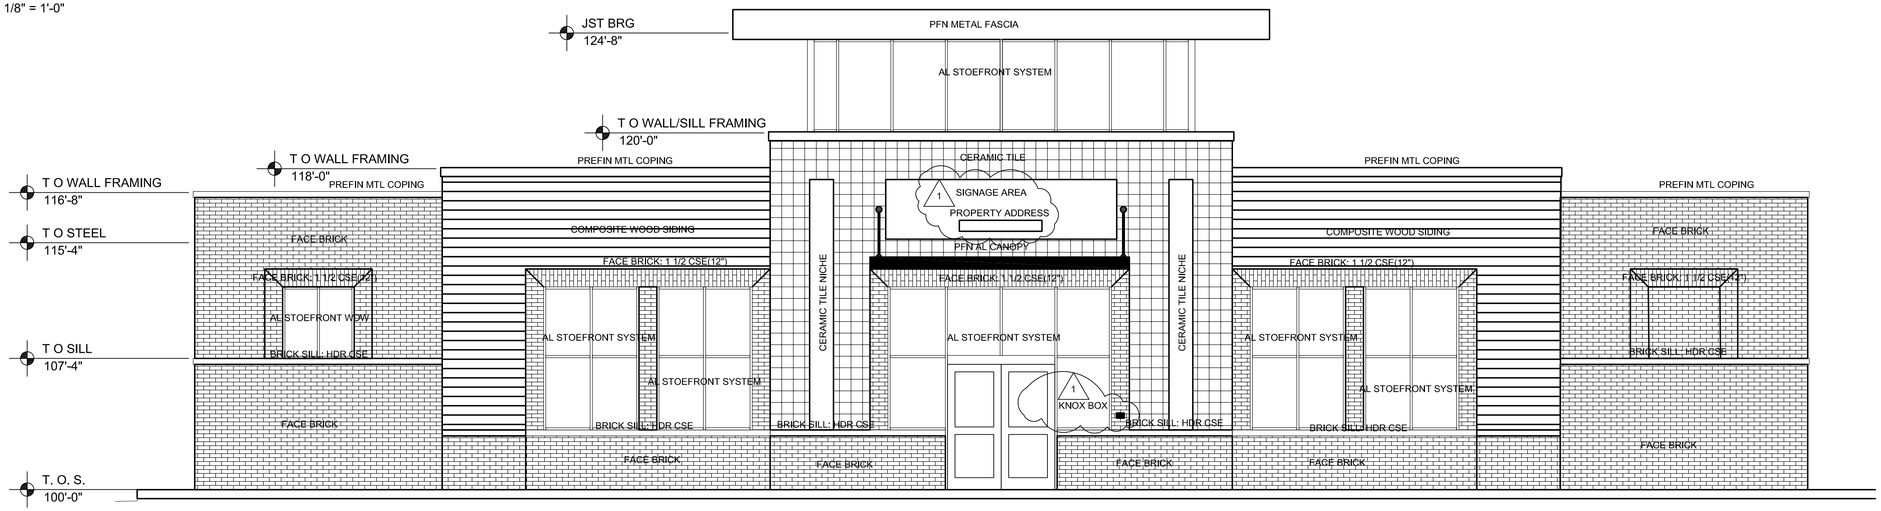SCALE: 1/4" = 1'-0"


GM
Architect
102 Sammy Court
WARNER ROBINS, GEORGIA 31088
glmarch@outlook.com
(478)-365-8976


ARCHITECT

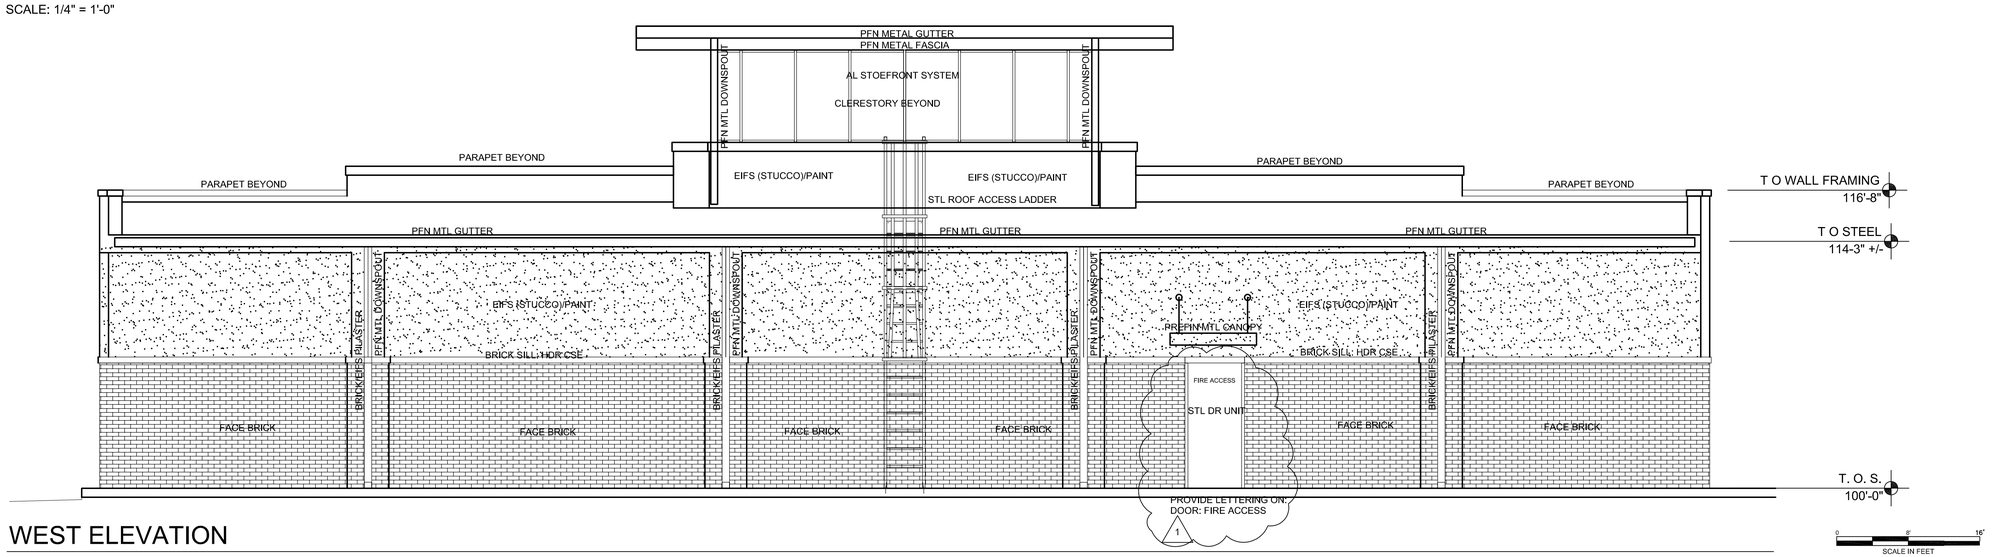STATE OF GEORGIA
GARY L. MCNUTT
CERTIFICATE NO. 8810
REGISTERED ARCHITECT
STAMP INVALID UNLESS SIGNED

CONSULTANT

STAMP INVALID UNLESS SIGNED

BUILDING ELEVATIONS

# New Facility
## Hampton Travel Center
Hwy 81 / Parcel # 019-02031002 Hampton, Georgia 30253

| | |
|---|---|
| JOB NO.: | 02511 |
| DRAWN BY: | GM |
| CHECKED BY: | GM |
| DESCRIPTION: | SCH-REVIEW |
| DATE: | 00.00.25 |
| DESCRIPTION: | DD-REVIEW |
| DATE: | 00.00.25 |
| DESCRIPTION: | CD-REVIEW |
| DATE: | 01.12.26 |
| DESCRIPTION: | BID-CONST |
| DATE: | 00.00.26 |
| REVISIONS: | |
| 1 | 03.13.26 |
| 2 | |
| 3 | |
| 4 | |
| 5 | |
| 6 | |
| 7 | |


THESE DRAWINGS ARE THE PROPERTY OF GMarchitect AND ARE NOT TO BE REPRODUCED OR REUSED WITHOUT PERMISSION AND CREDIT.
COPYRIGHT: © 2025


SHEET

A2.1

OF