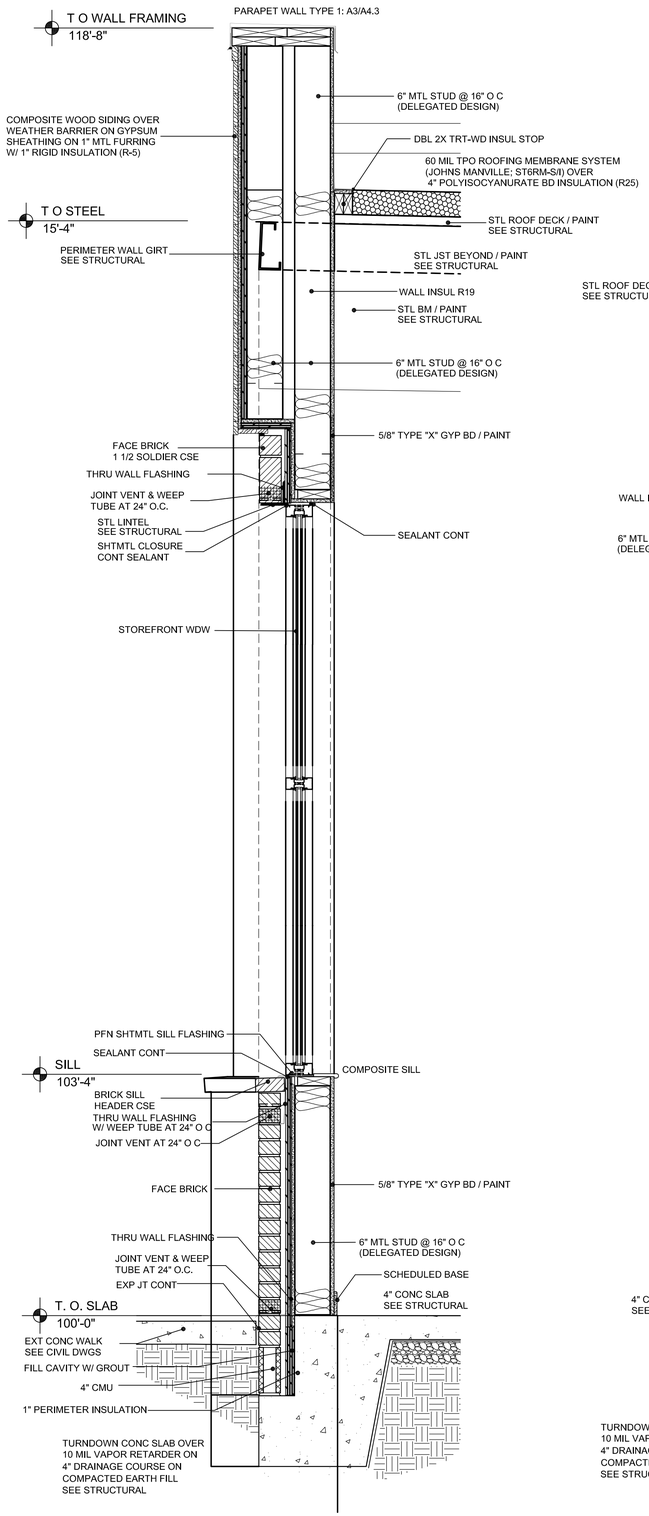

D1 / A4.3 WALL SECTION

SCALE: 1"=1'-0"

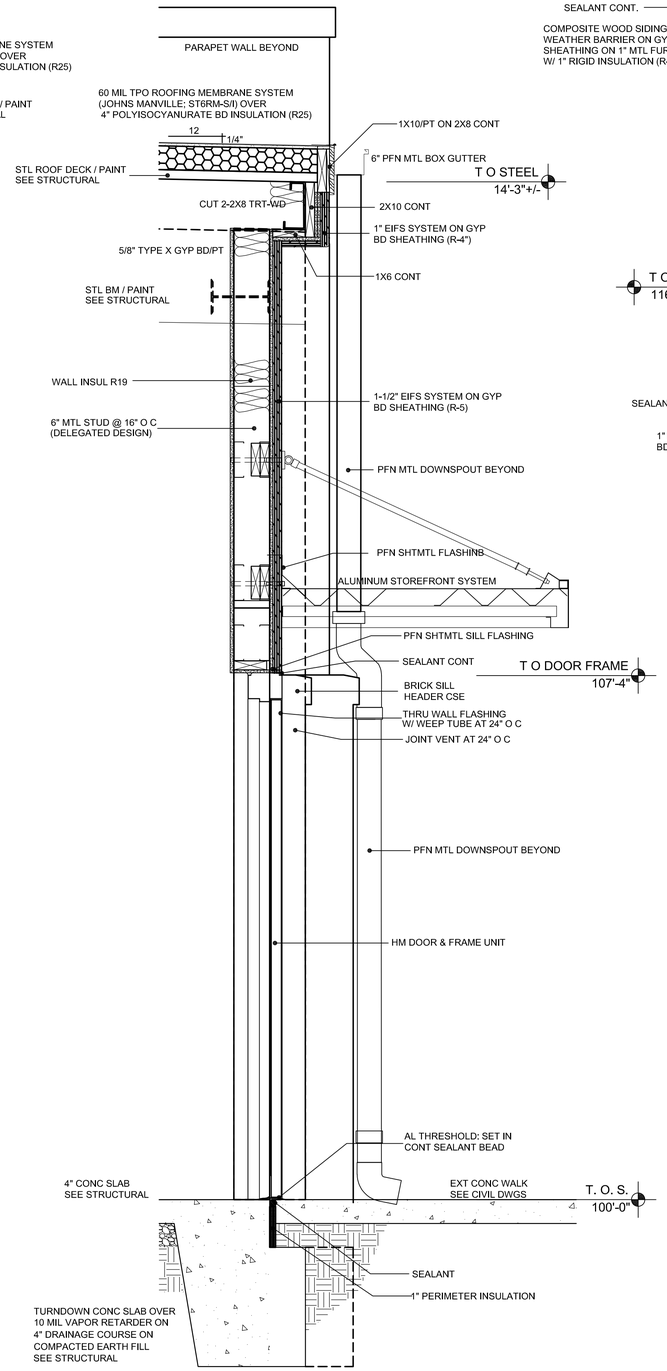

D3 / A4.3 WALL SECTION: REAR WALL

SCALE: 1"=1'-0"

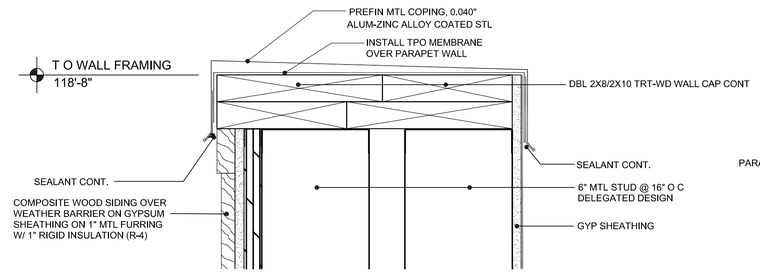

A3 / A4.3 DETAIL: PARAPET TYPE 1

SCALE: 3"=1'-0"

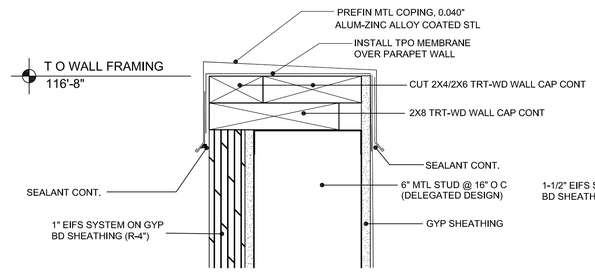

B3 / A4.3 DETAIL: PARAPET TYPE 2

SCALE: 3"=1'-0"

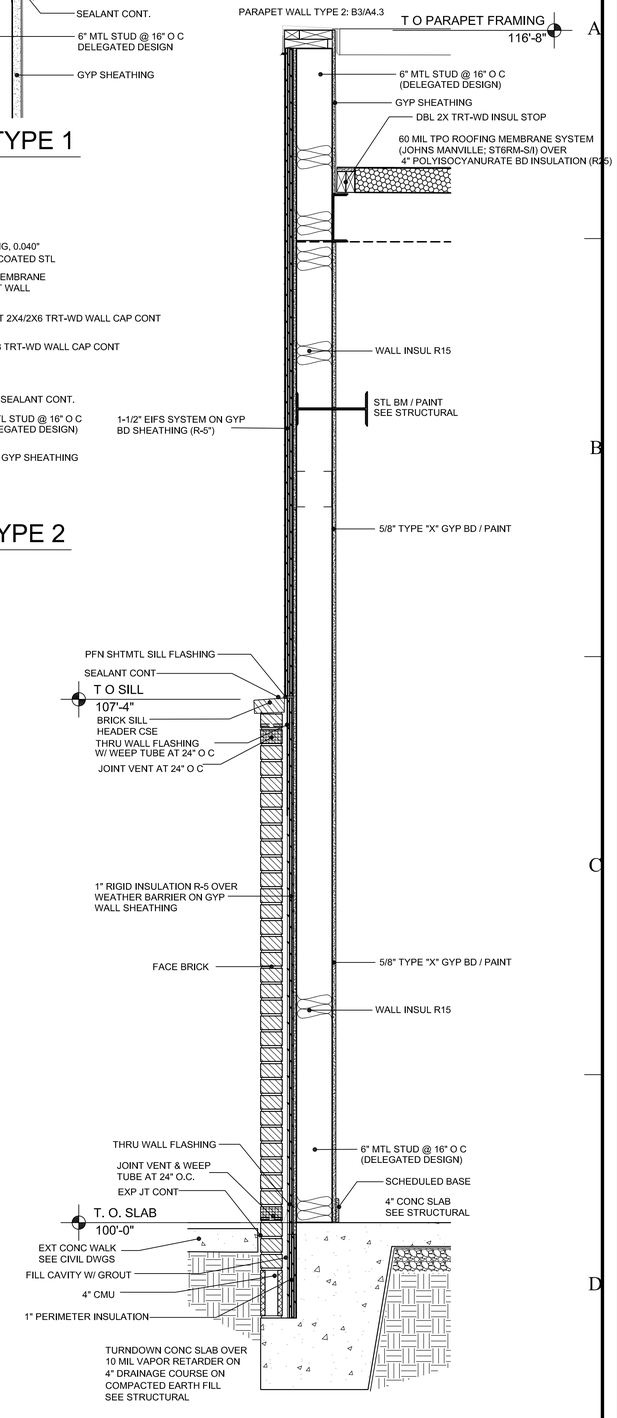

D5 / A4.3 WALL SECTION: REAR WALL

SCALE: 1"=1'-0"

SCALE IN FEET

GM Architect
102 Sammy Court
WARNER ROBINS, GEORGIA 31088
glmarch@outlook.com
(478)-365-8976

ARCHITECT

STATE OF GEORGIA · GARY L. MONUTT · CERTIFICATE NO. 18810 · REGISTERED ARCHITECT

STAMP INVALID UNLESS SIGNED

CONSULTANT

STAMP INVALID UNLESS SIGNED

WALL SECTIONS & DETAILS

New Facility

Hampton Travel Center

Hwy 81 / Parcel # 019-02031002 Hampton, Georgia 30253

1

JOB NO.:	02511
DRAWN BY:	GM
CHECKED BY:	GM
DESCRIPTION:	SCH-REVIEW
DATE:	00.00.25
DESCRIPTION:	DD-REVIEW
DATE:	00.00.25
DESCRIPTION:	CD-REVIEW
DATE:	01.12.26
DESCRIPTION:	BID-CONST
DATE:	00.00.26
REVISIONS:	
1	03.13.26
2	
3	
4	
5	
6	
7	

THESE DRAWINGS ARE THE PROPERTY OF GMarchitect AND ARE NOT TO BE REPRODUCED OR REUSED WITHOUT PERMISSION AND CREDIT.
COPYRIGHT: © 2025

SHEET

A4.3

OF