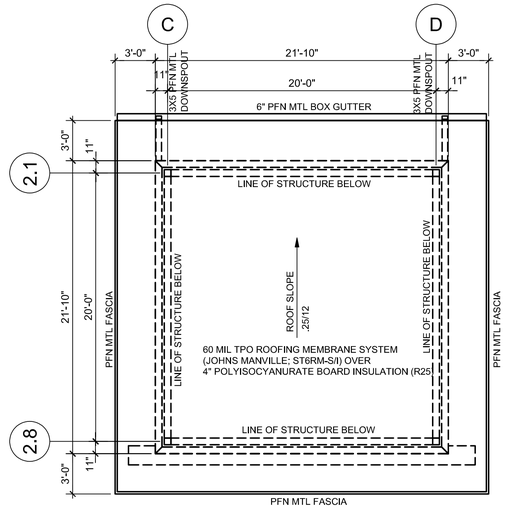

PROJ NORTH

ROOF PLAN: CLERESTORY

SCALE: 3/16" = 1'-0"

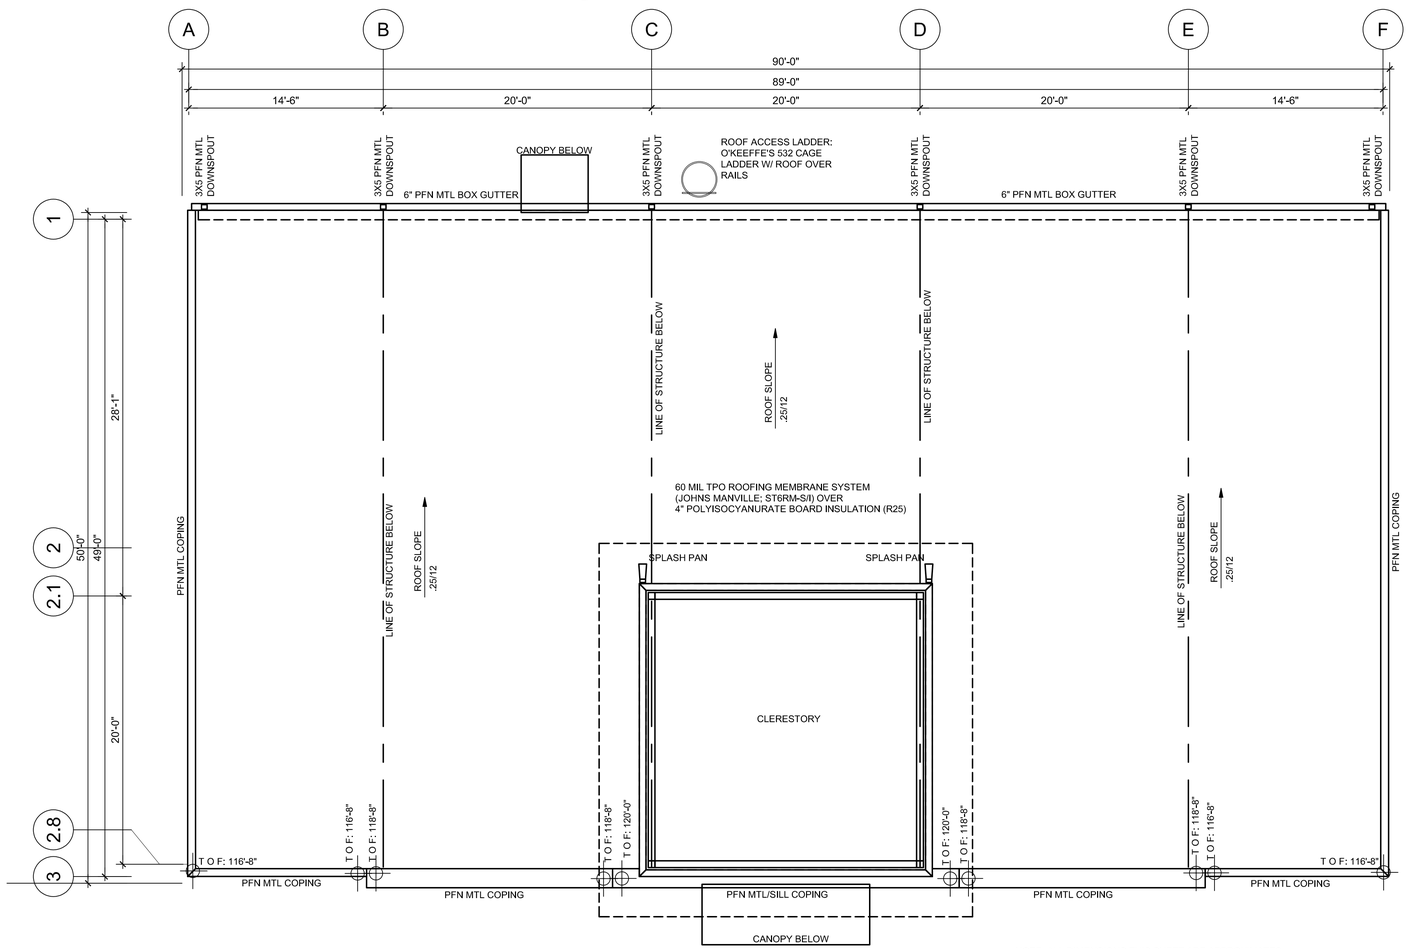

PROJ NORTH

ROOF PLAN

SCALE: 3/16" = 1'-0"

NOTE: ALL DIMENSIONS THIS SHEET ARE APPROXIMATES.
ACUTAL DIMENSIONS TO BE FIELD VERIFIED.

0 5'-4" 10'-8"
SCALE IN FEET

GM
Architect
102 Sammy Court
WARNER ROBINS, GEORGIA 31088
glmarch@outlook.com
(478)-365-8976

ARCHITECT

STATE OF GEORGIA
GARY L. MCNUTT
REGISTERED ARCHITECT
CERTIFICATE NO. 6810
STAMP INVALID UNLESS SIGNED

CONSULTANT

STAMP INVALID UNLESS SIGNED

ROOF PLAN

New Facility
Hampton Travel Center
Hwy 81 / Parcel # 019-02031002 Hampton, Georgia 30253

JOB NO.:	02511
DRAWN BY:	GM
CHECKED BY:	GM
DESCRIPTION:	SCH-REVIEW
DATE:	00.00.25
DESCRIPTION:	DD-REVIEW
DATE:	00.00.25
DESCRIPTION:	CD-REVIEW
DATE:	01.12.26
DESCRIPTION:	BID-CONST
DATE:	00.00.26
REVISIONS:	
1	03.13.26
2	
3	
4	
5	
6	
7	

THESE DRAWINGS ARE THE PROPERTY OF GMarchitect AND ARE NOT TO BE REPRODUCED OR REUSED WITHOUT PERMISSION AND CREDIT.
COPYRIGHT: © 2025

SHEET

A7.1

OF