MILLWORK ELEVATIONS & DETAILS
A-902

FOR BLUEBEAM LABELINGDOOR:

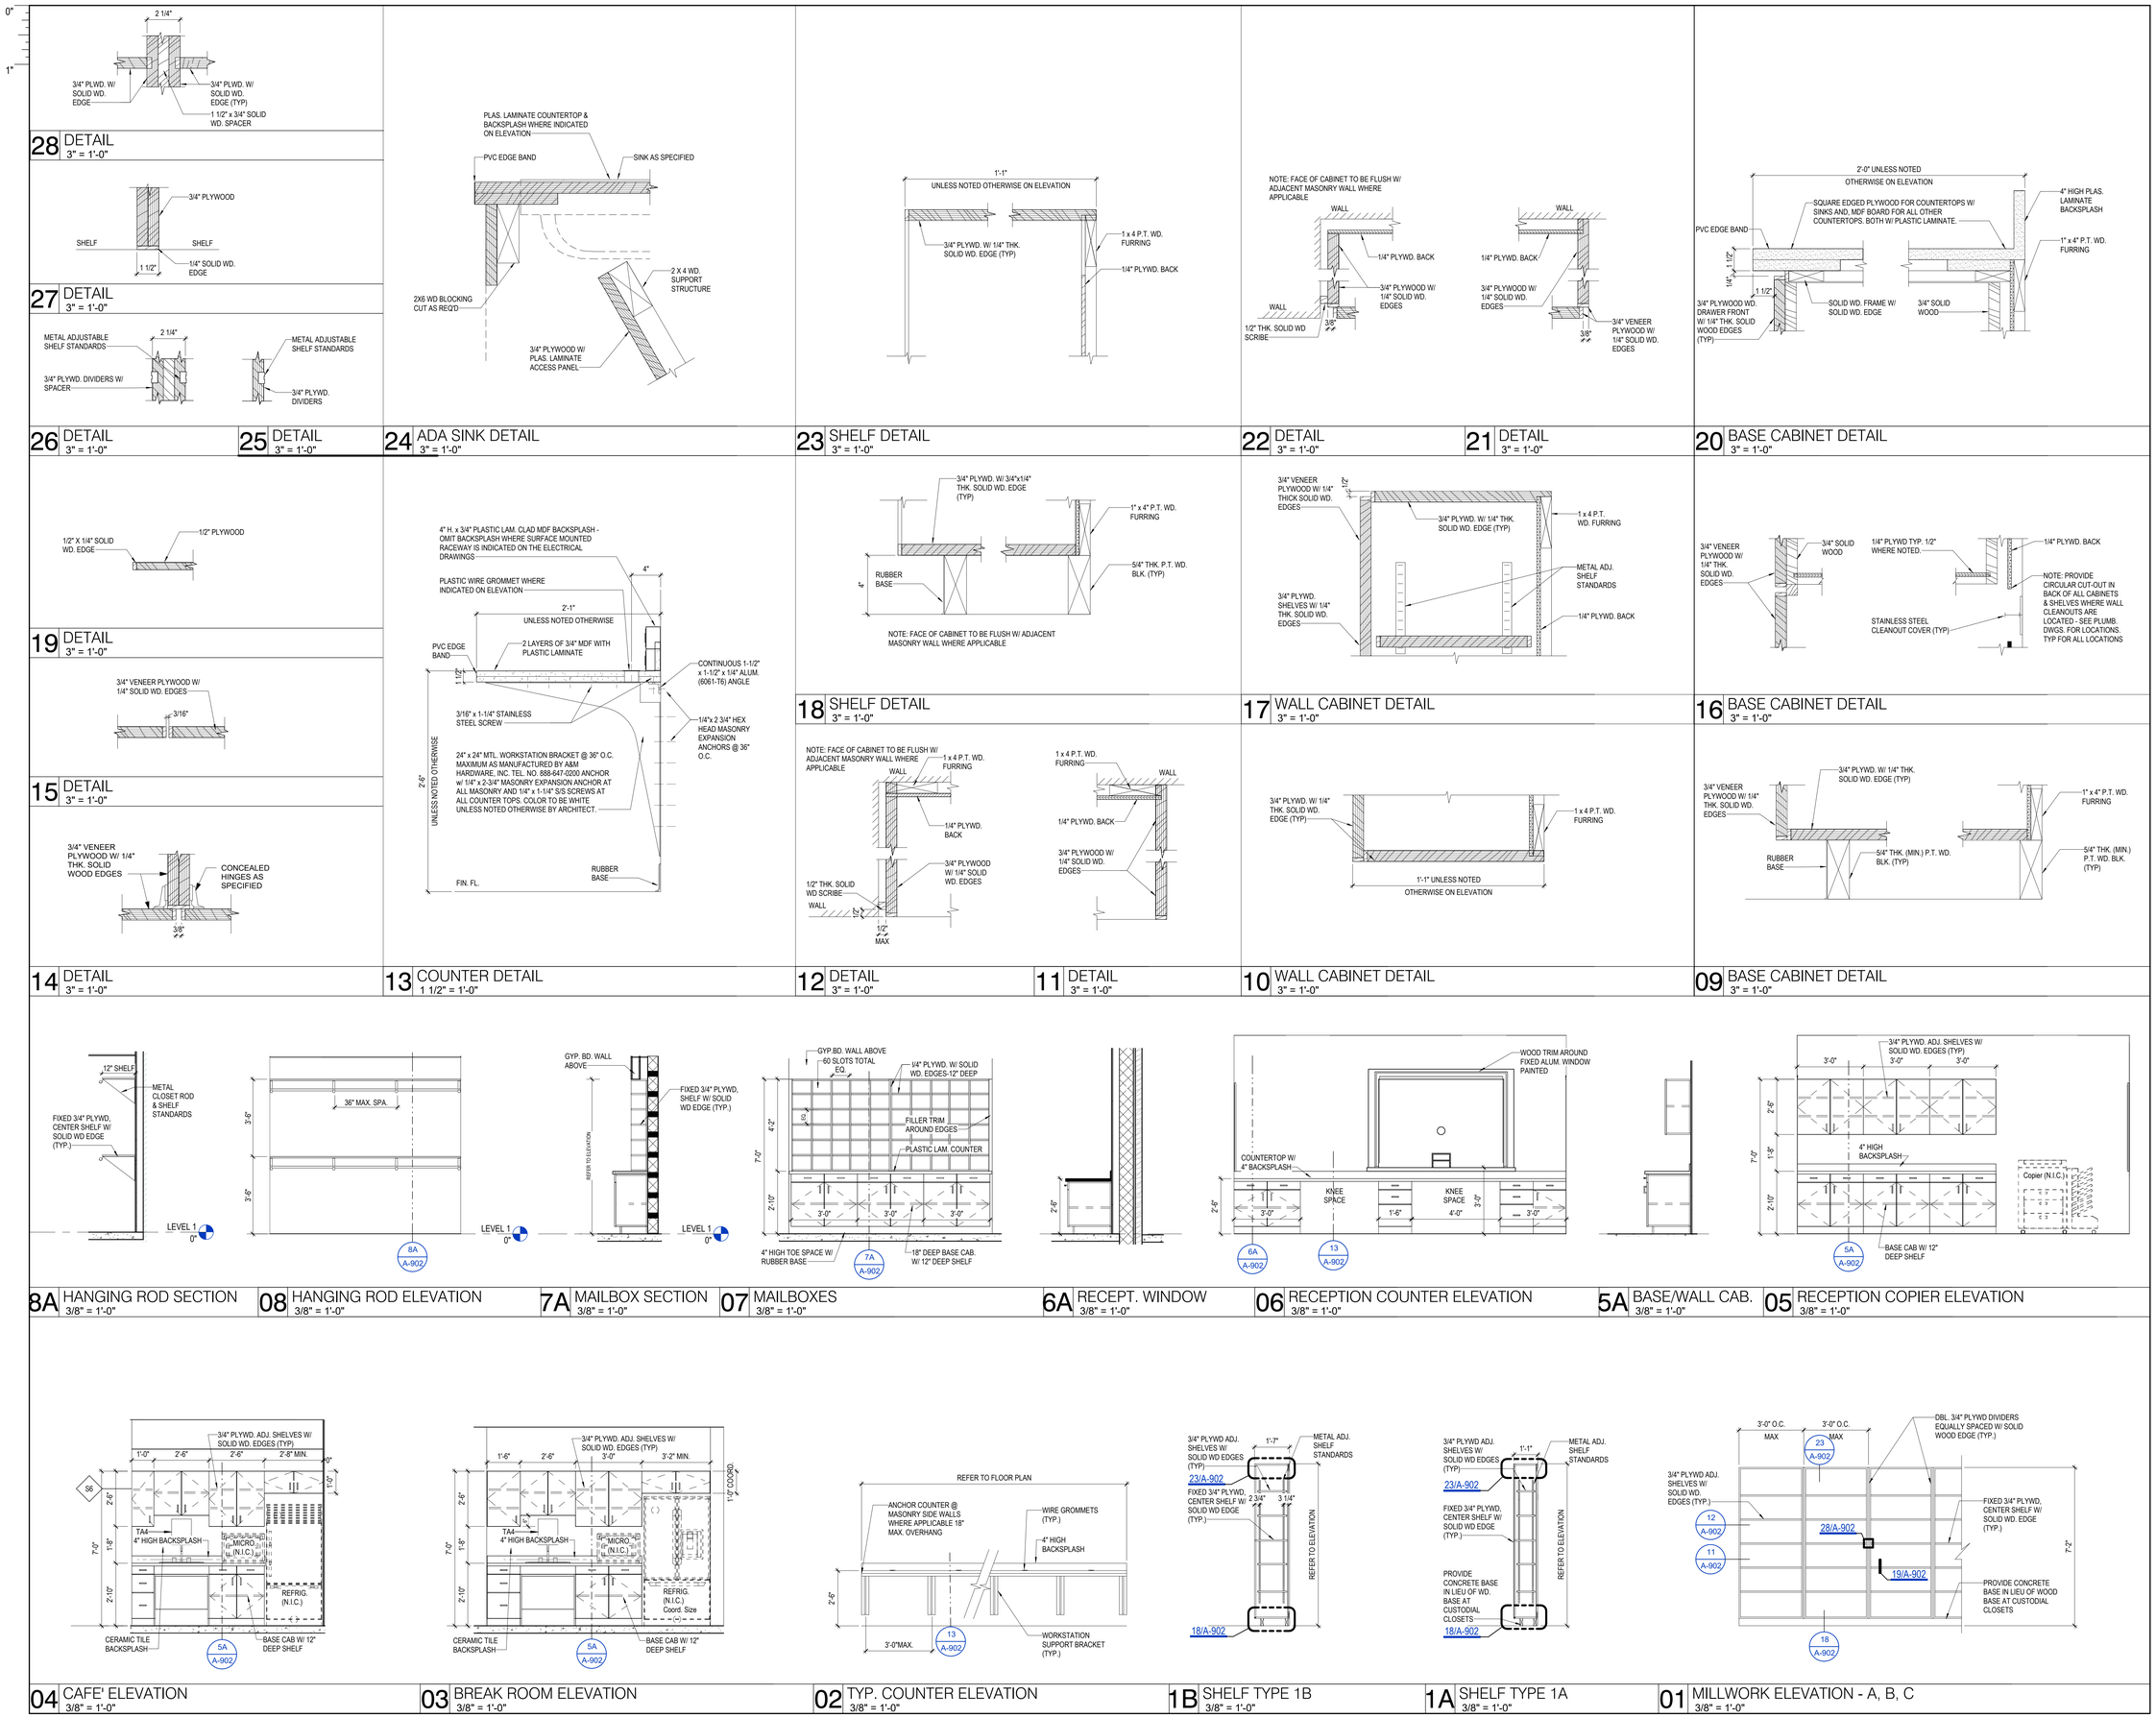

PBK

www.pbk.com
770.227.5473
GRIFFIN, GA

HCS - SRO Offices - Warhawk Fieldhouse Modifications
47 LEMON STREET MCDONOUGH, GA 30253

FINAL DOCUMENTS

HENRY COUNTY SCHOOLS

NORTH

STATE OF GEORGIA — BRETT R. McNER — CERTIFICATE NO. 020020 — REGISTERED ARCHITECT

Architectural Registration No. 9020

CLIENT	
HENRY COUNTY SCHOOLS	
DATE 06 / 18 / 2026	PROJECT NUMBER 250306

DRAWING HISTORY

No.	Description	Date

CHECKED BY: RV

DRAWN BY: KW

MILLWORK ELEVATIONS & DETAILS

A-902

Plot Stamp:
6/16/2026 3:50:49 PM