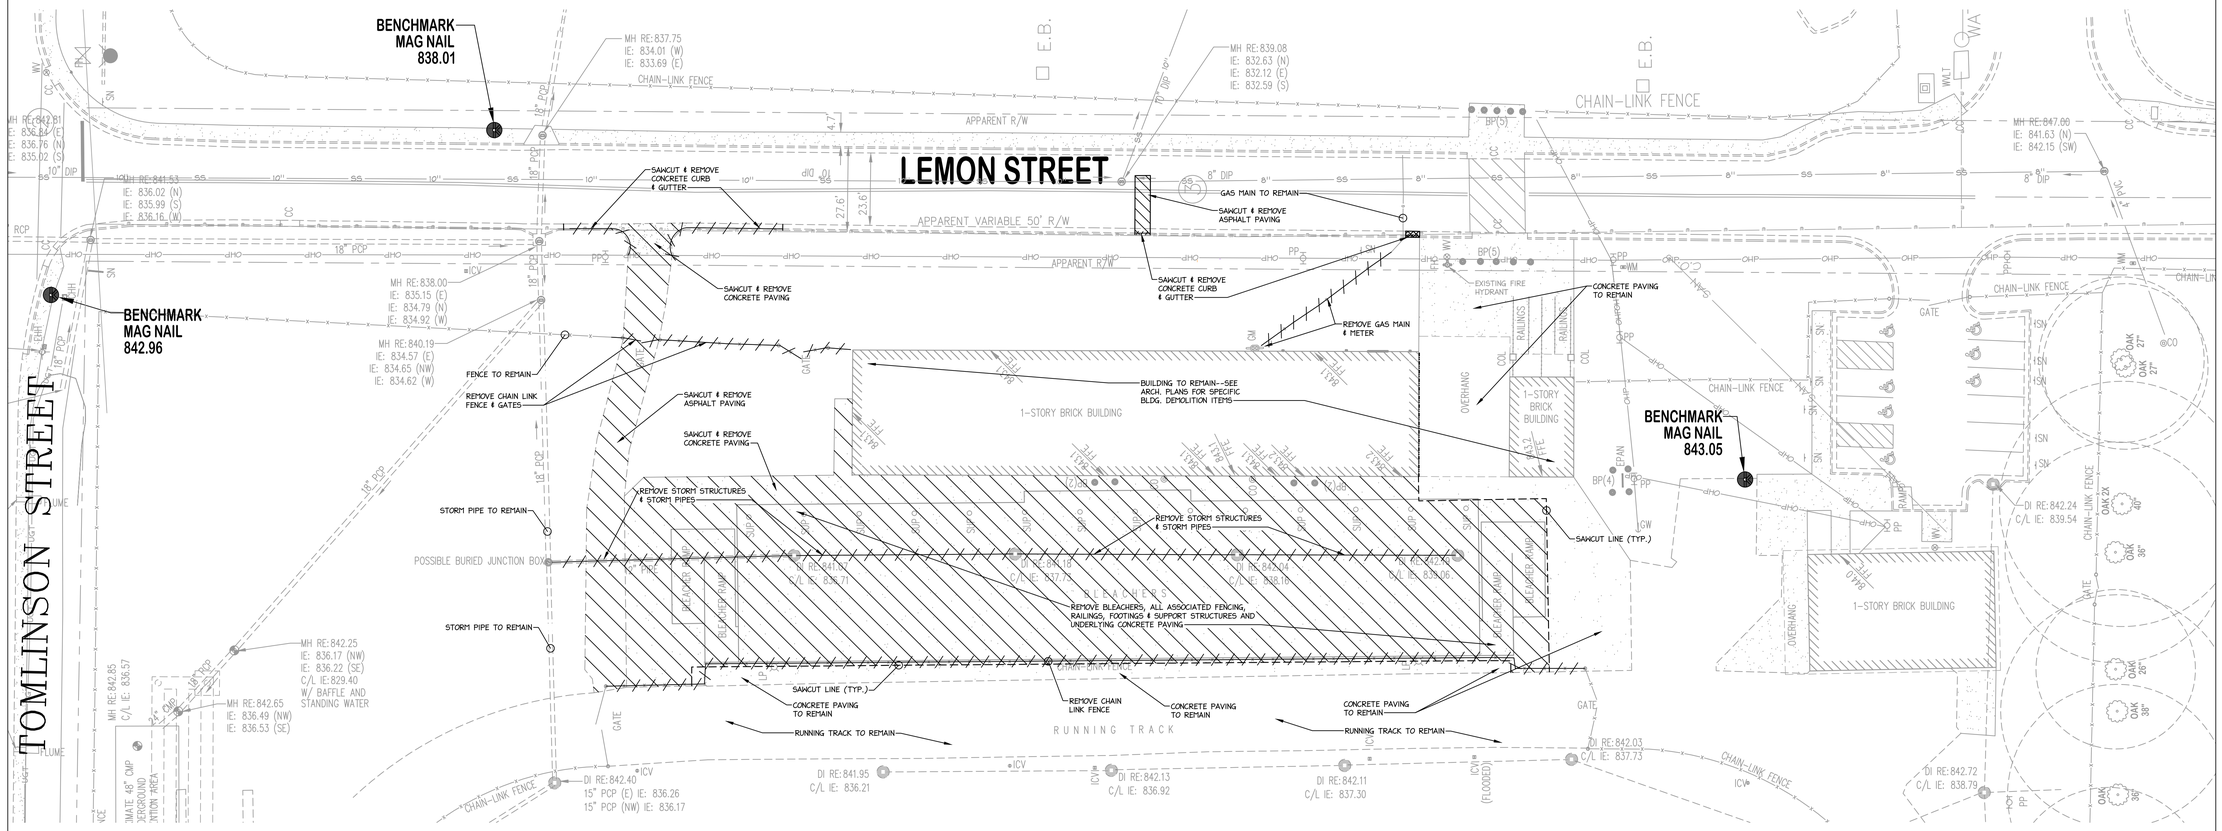

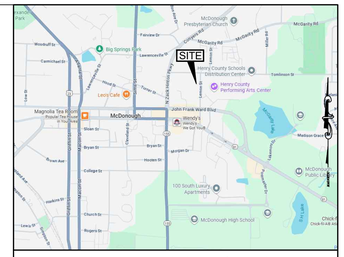

SITE LOCATION MAP

DEMOLITION NOTES:

1. CONFIRM LOCATION AND DEPTH OF ALL UNDERGROUND UTILITIES PRIOR TO ANY DEMOLITION OR CONSTRUCTION.
2. ALL PAVED SURFACES, SIDEWALKS AND CURBING NOTED ON DRAWINGS TO BE REMOVED AND/OR REQUIRED TO BE REMOVED FOR NEW CONSTRUCTION SHALL BE SAW-CUT AND DISCARDED OFF-SITE IN A LAWFUL MANNER. THIS SHALL INCLUDE ALL BASE MATERIAL.
3. TREES NOTED TO REMAIN TO BE PROTECTED FROM DAMAGE (INCLUDING ROOT SYSTEM) DURING CONSTRUCTION.
4. ALL CONCRETE PADS, PAVED SURFACES, FOUNDATIONS, AND OTHER DEBRIS AND STRUCTURE REMNANTS WITHIN AREA OF NEW CONSTRUCTION SHALL BE REMOVED ENTIRELY.
5. ELECTRICAL LINES (OVERHEAD OR UNDERGROUND), POLES, AND GUY LINES WITHIN AREA OF CONSTRUCTION TO BE REMOVED AND REROUTED IN COORDINATION WITH RESPECTIVE UTILITY OWNERS.
6. ALL EXISTING UTILITY LINES AND MAINS, METERS, ETC. FOR WATER AND SANITARY SEWER SYSTEMS, STORM DRAINAGE SYSTEM, ELECTRICAL, TELEPHONE, COMMUNICATIONS AND CABLE LINES, AND GAS MAINS SHALL REMAIN OPERATIONAL DURING CONSTRUCTION UNLESS INTERRUPTION OF SERVICE IS REQUIRED FOR DEMOLITION OR NEW CONSTRUCTION. INTERRUPTION OF SERVICES SHALL BE COORDINATED WITH OWNER AND RESPECTIVE UTILITY OWNER A MINIMUM OF 24 HOURS IN ADVANCE OF SERVICE INTERRUPTION. OWNER SHALL PROVIDE WRITTEN APPROVAL TO CONTRACTOR FOR SERVICE INTERRUPTIONS.
7. CONTRACTOR SHALL NOTIFY OWNER'S REPRESENTATIVE IF UNCHARTED OR UNKNOWN UTILITY LINES AND/OR MAINS ARE ENCOUNTERED. COORDINATE REQUIRED REROUTING WITH OWNER AND UTILITY COMPANY. CONTRACTOR SHALL RECORD UTILITY LOCATION ON AS-BUILT DOCUMENTS.

M0700.445 Master.dwg

PBK
www.pbk.com
770-227-5473
GRIFFIN, GA

GEORGIA811
www.Georgia811.com
Contact 811 before you dig.

HCS - SRO Offices - Warhawk Fieldhouse Modifications
47 LEMON STREET MCDONOUGH, GA 30253

FINAL DOCUMENTS

HENRY COUNTY SCHOOLS

CARTER Engineering Group
6310 Peake Road, Suite 200
Macon, GA 31210
(478) 219-2600

LEVEL II CERTIFIED
DESIGN PROFESSIONAL # 2061
ISSUED: 11/2/2023 EXPIRES: 11/2/2026

SCALE: 1" = 20'

CLIENT	
HENRY COUNTY BOARD OF EDUCATION	
DATE 06 / 18 / 2026	PROJECT NUMBER 250306

DRAWING HISTORY

No.	Description	Date

CHECKED BY: DLC
DRAWN BY: CADD

SITE SURVEY AND DEMOLITION PLAN

C2.1