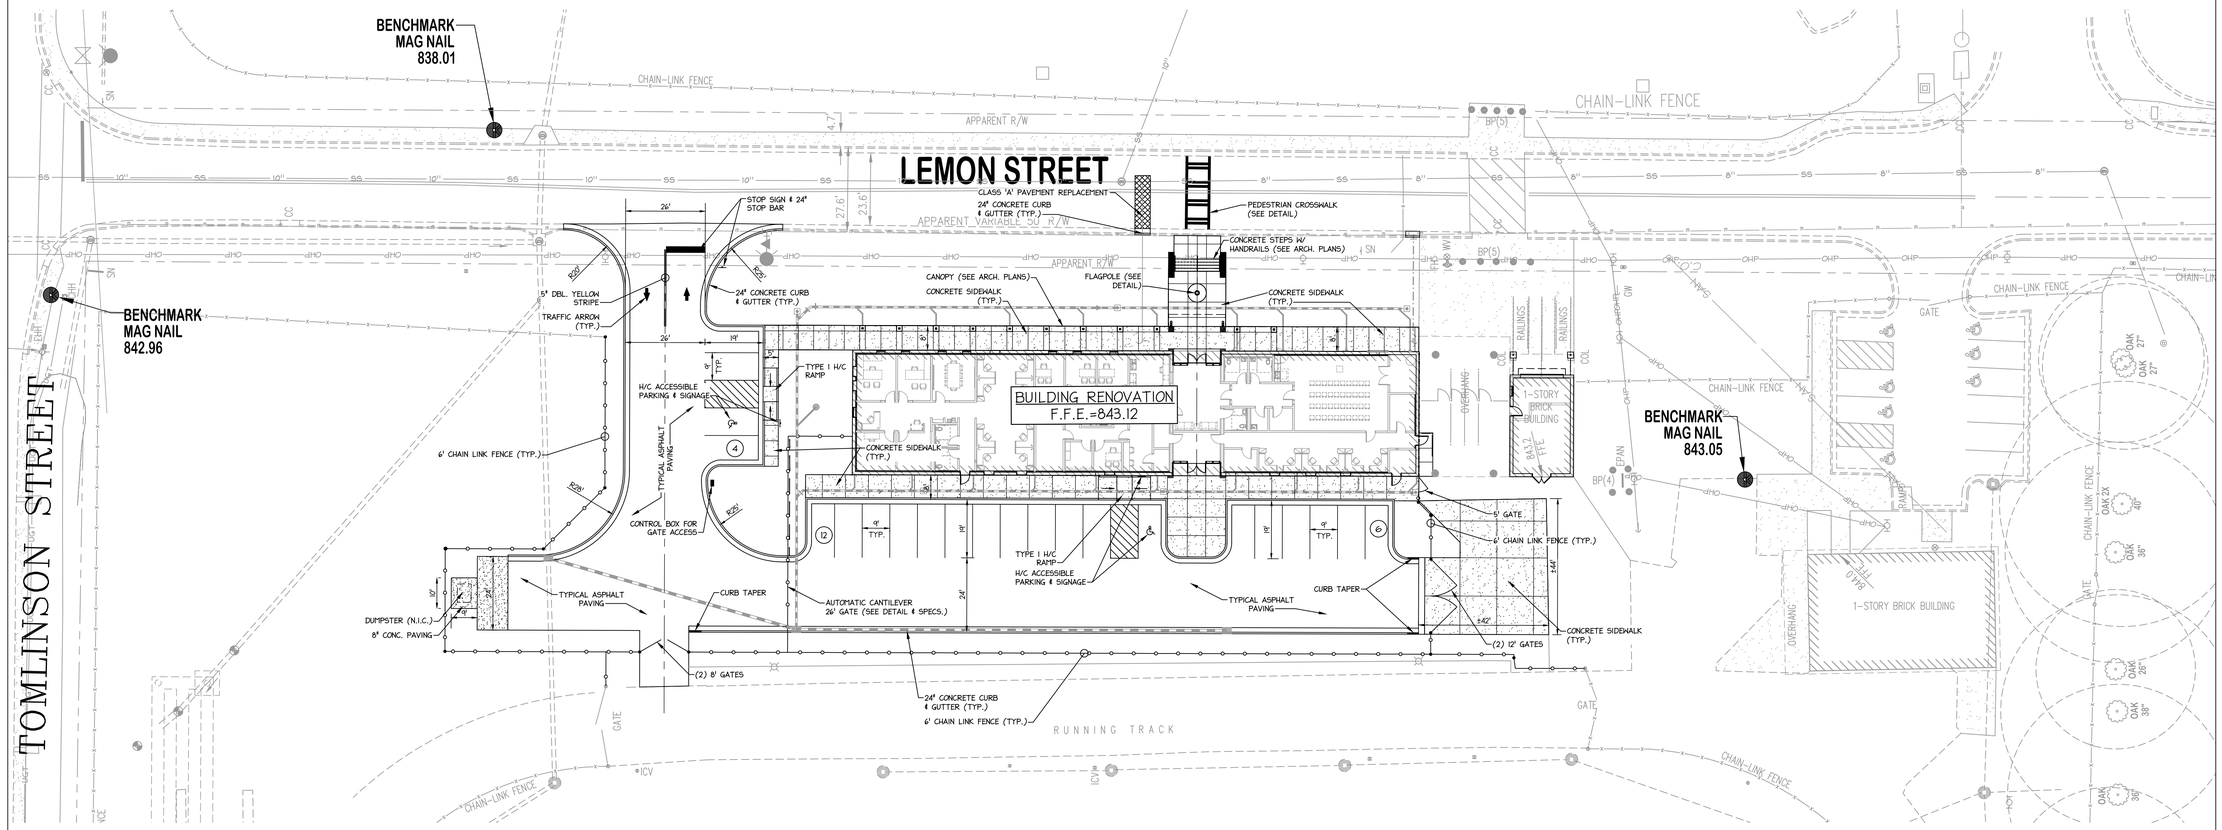

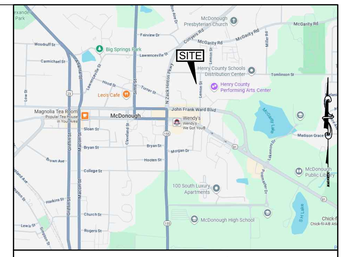

SITE LOCATION MAP

GENERAL LAYOUT NOTES:

1. DIMENSIONS SHOWN ARE TO FACE OF CURB, OUTSIDE FACE OF BUILDING, EDGE OF SIDEWALK OR EDGE OF PAVEMENT.
2. RADII NOT SHOWN ARE 5'.
3. ANGLES NOT SHOWN ARE 90 DEGREES.
4. REFER TO ARCHITECTURAL DRAWINGS FOR EXACT BUILDING DIMENSIONS & ALL SIDEWALK DIMENSIONS NOTE SHOWN.
5. DO NOT SCALE DRAWING FOR DIMENSIONS.
6. LAYOUT AND STAKING INFORMATION IS AVAILABLE FROM ENGINEER ON COMPUTER DISK IN AUTOCAD FORMAT. CONTRACTOR SHALL BE RESPONSIBLE FOR ALL CONSTRUCTION LAYOUT USING COORDINATE GEOMETRY INCLUDED IN THE DESIGN FILE. COMPUTER DISK IS AVAILABLE ONLY TO SUCCESSFUL BIDDER.
7. CONTRACTOR SHALL COORDINATE WITH OWNER'S ELECTRICAL POWER PROVIDER FOR SITE LIGHTING WITHIN PARKING & DRIVE AREAS.

SITE ACCESSIBILITY NOTES:

1. CONTRACTOR SHALL BE RESPONSIBLE FOR VERIFYING THAT HANDICAP PARKING AREAS, ACCESS AISLES, HANDICAP RAMPS, AND ALL SIDEWALKS ARE CONSTRUCTED TO MEET THE DEPARTMENT OF JUSTICE PUBLISHED REVISED REGULATIONS FOR TITLE II AND III OF THE AMERICANS WITH DISABILITIES ACT OF 1990 "ADA" IN THE FEDERAL REGISTER ON SEPTEMBER 15, 2010.
2. CONTRACTOR SHALL CHECK ELEVATIONS, LONGITUDINAL SLOPES, AND CROSS-SLOPES OF ALL FORM WORK PRIOR TO PLACING CONCRETE AND/OR ASPHALT FOR CURB AND GUTTERS, HANDICAP RAMPS, AND PARKING AREAS, WALKS, ETC. TO VERIFY HANDICAP ACCESSIBLE ROUTE TO FACILITY WILL BE PROVIDED AND MEET THE FOLLOWING REQUIREMENTS:
   - A. CROSS-SLOPES OF HANDICAP PARKING AREAS SHALL NOT EXCEED SLOPES OF 1:48.
   - B. RUNNING SLOPE OF SIDEWALKS SHALL NOT EXCEED 1:20.
   - C. CROSS-SLOPES OF SIDEWALKS SHALL NOT EXCEED 1:48.
   - D. RUNNING SLOPES OF HANDICAP CURB RAMPS SHALL NOT EXCEED 1" IN 12" OR HAVE A VERTICAL HEIGHT GREATER THAN 6 INCHES.
   - E. HANDICAP RAMPS THAT EXCEED VERTICAL HEIGHT OF GREATER THAN 6" SHALL BE CONSTRUCTED WITH APPROPRIATE HANDRAIL PROVISIONS.
   - F. HANDICAP RAMP SHALL NOT EXCEED VERTICAL HEIGHT OF MORE THAN 30" IN SINGLE RUN BETWEEN LANDINGS.

M0700.445 Master.dwg

PBK
www.pbk.com
770-227-5473
GRIFFIN, GA

GEORGIA811
www.Georgia811.com
Contact 811 before you dig.

HCS - SRO Offices - Warhawk Fieldhouse Modifications
47 LEMON STREET MCDONOUGH, GA 30253

FINAL DOCUMENTS

HENRY COUNTY SCHOOLS

CARTER Engineering Group
6310 Peake Road, Suite 200
Macon, GA 31210
(478) 219-2600

LEVEL II CERTIFIED
DESIGN PROFESSIONAL # 2061
ISSUED: 11/2/2023 EXPIRES: 11/2/2026

0 20 40
SCALE: 1" = 20'

CLIENT	
HENRY COUNTY BOARD OF EDUCATION	
DATE 06 / 18 / 2026	PROJECT NUMBER 250306

DRAWING HISTORY

No.	Description	Date

CHECKED BY: DLC
DRAWN BY: CADD

SITE LAYOUT AND PAVING PLAN

C3.1