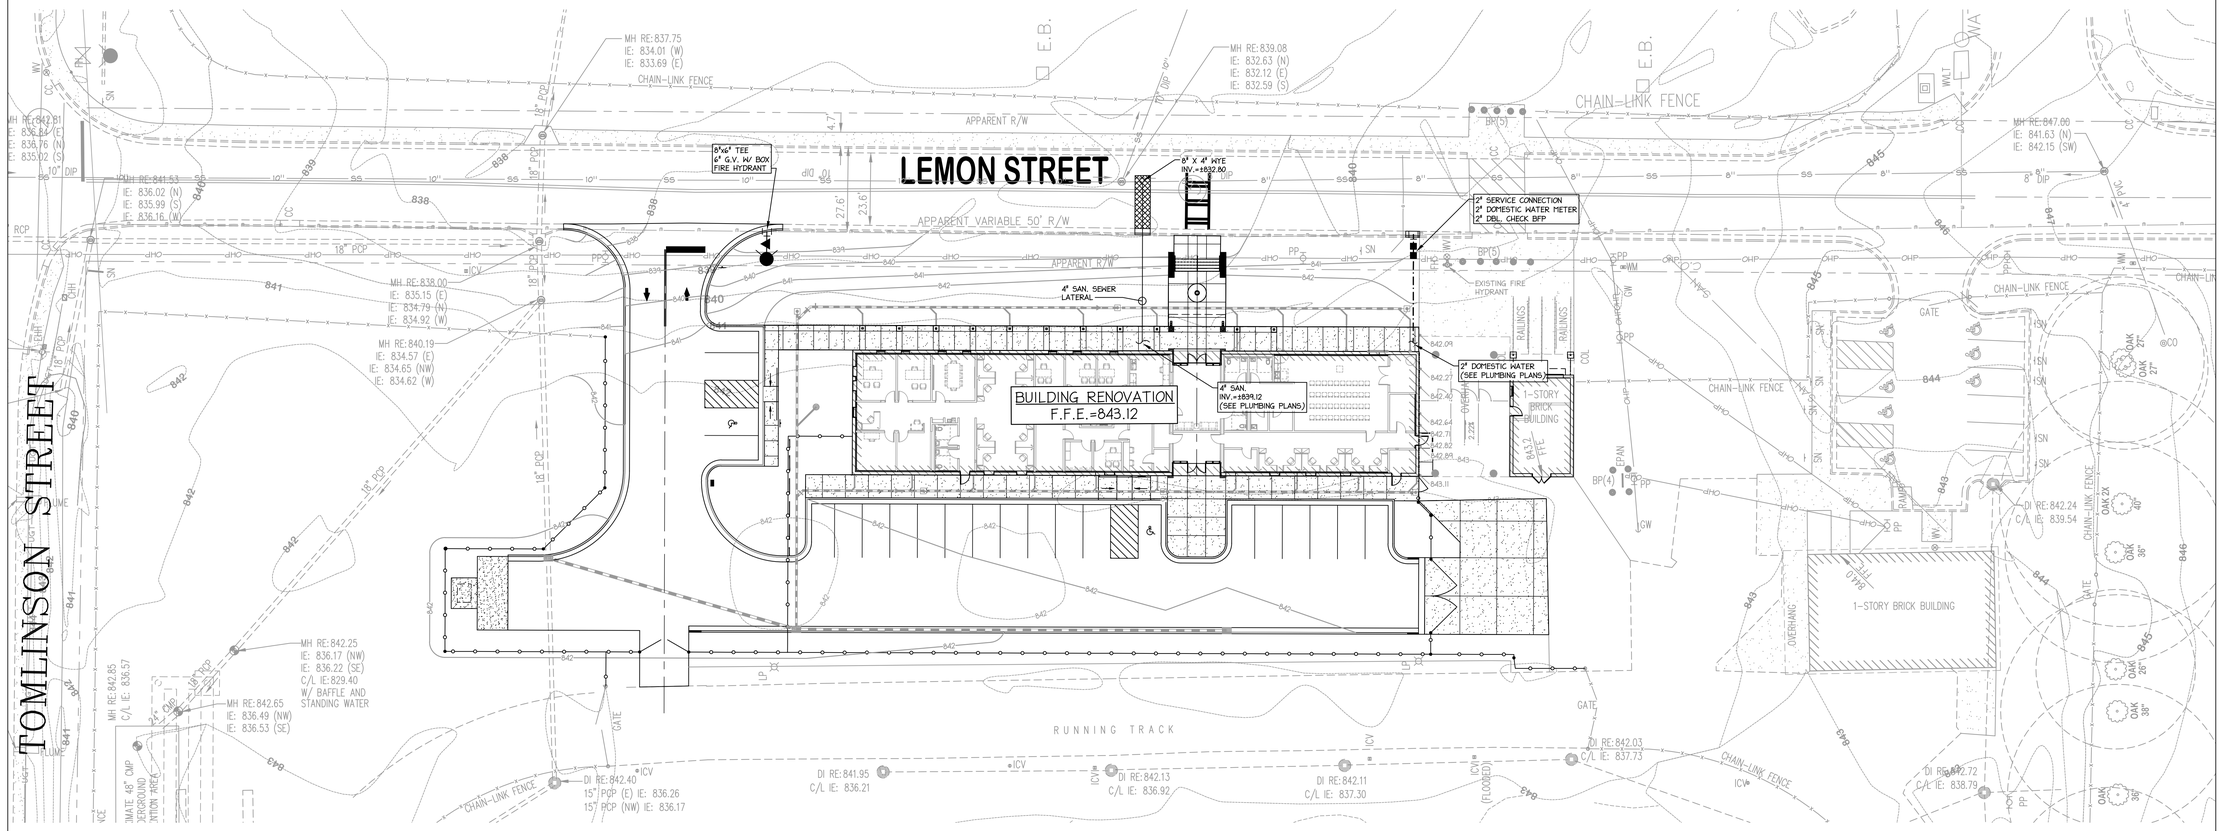

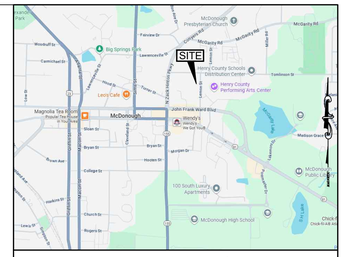

SITE LOCATION MAP

WATER AND SEWER CONSTRUCTION NOTES:

1. CONTRACTOR SHALL VERIFY LOCATIONS, INVERT ELEVATIONS, AND SIZES OF ALL UTILITY MAINS AND LINES PRIOR TO INSTALLATION OF UTILITY MAINS.
2. ALL WATER MAIN & SANITARY SEWER CONSTRUCTION AND INSTALLATION SHALL BE IN ACCORDANCE WITH THE PLANS, SPECIFICATIONS, AND THE CITY OF McDONOUGH PUBLIC WORKS DEPARTMENT STANDARDS AND SPECIFICATIONS.
3. THE CONTRACTOR SHALL NOTIFY THE CITY OF McDONOUGH PUBLIC WORKS DEPARTMENT 72 HOURS PRIOR TO CONSTRUCTION (770-898-3526).
4. WATER MAINS MATERIALS SHALL BE IN ACCORDANCE WITH THE FOLLOWING:
   4" - 8": DUCTILE IRON - PRESSURE CLASS 350
   2" - 3": High-DENSITY POLYETHYLENE: PE 4710 RESIN/AWWA C901/906/DR 11
   SANITARY SEWER MAIN AND LATERALS: DUCTILE IRON PRESSURE CLASS 350
5. FIRE HYDRANTS: CITY OF McDONOUGH STANDARD.
6. POTABLE WATER MAINS SHALL BEAR THE NATIONAL SANITATION FOUNDATION SEAL OF APPROVAL.
7. CONTRACTOR SHALL FURNISH AND INSTALL ALL ITEMS NECESSARY TO COMPLETE THE WATER SERVICE AND SEWER SYSTEMS AS REQUIRED BY THE PLANS AND SPECIFICATIONS. CONTRACTOR SHALL PAY ALL COSTS FOR WATER CONNECTIONS AND WATER METERS. COORDINATE CONNECTION TO EXISTING MAINS WITH CITY OF McDONOUGH PUBLIC WORKS DEPARTMENT (770-898-3526).

CITY OF MCDONOUGH NOTES:

1. CONTRACTOR FOR THE WATER/SEWER LINE MUST HAVE A STATE APPROVED LICENSE AND BE ON THE APPROVED LIST FOR CITY OF McDONOUGH.
2. A COMPLETED METER APPLICATION ALONG WITH ANY FEES DUE TO CITY OF McDONOUGH MUST BE RECEIVED PRIOR TO PRE-CONSTRUCTION CONFERENCE.
3. ALL FIRE LINE METERS SHALL BE NEW, NEPTUNE BRAND, AND INSTALLED PER DETAIL.
4. WATER SERVICE SHALL NOT BE ACTIVATED UNTIL ALL LINES, METERS AND BACKFLOW PREVENTION DEVICES ARE PRESSURE TESTED, DISINFECTED AND CERTIFIED WITH ALL PUBLIC LINES AND METERS BEING DEEDED OVER TO CITY OF McDONOUGH. THIS INCLUDES BOTH FIRE AND DOMESTIC WATER SERVICE.

M0700.445 Master.dwg

PBK
www.pbk.com
770-227-5473
GRIFFIN, GA

GEORGIA811
www.Georgia811.com
Contact 811 before you dig.

HCS - SRO Offices - Warhawk Fieldhouse Modifications
47 LEMON STREET MCDONOUGH, GA 30253

FINAL DOCUMENTS

HENRY COUNTY SCHOOLS

CARTER Engineering Group
6310 Peake Road, Suite 200
Macon, GA 31210
(478) 219-2600

LEVEL II CERTIFIED
DESIGN PROFESSIONAL # 2061
ISSUED: 11/2/2023 EXPIRES: 11/2/2026

SCALE: 0 20 40 — 1" = 20'

CLIENT	
HENRY COUNTY BOARD OF EDUCATION	
DATE 06 / 18 / 2026	PROJECT NUMBER 250306

DRAWING HISTORY

No.	Description	Date

CHECKED BY: DLC
DRAWN BY: CADD

SITE WATER AND SANITARY SEWER PLAN

C5.1