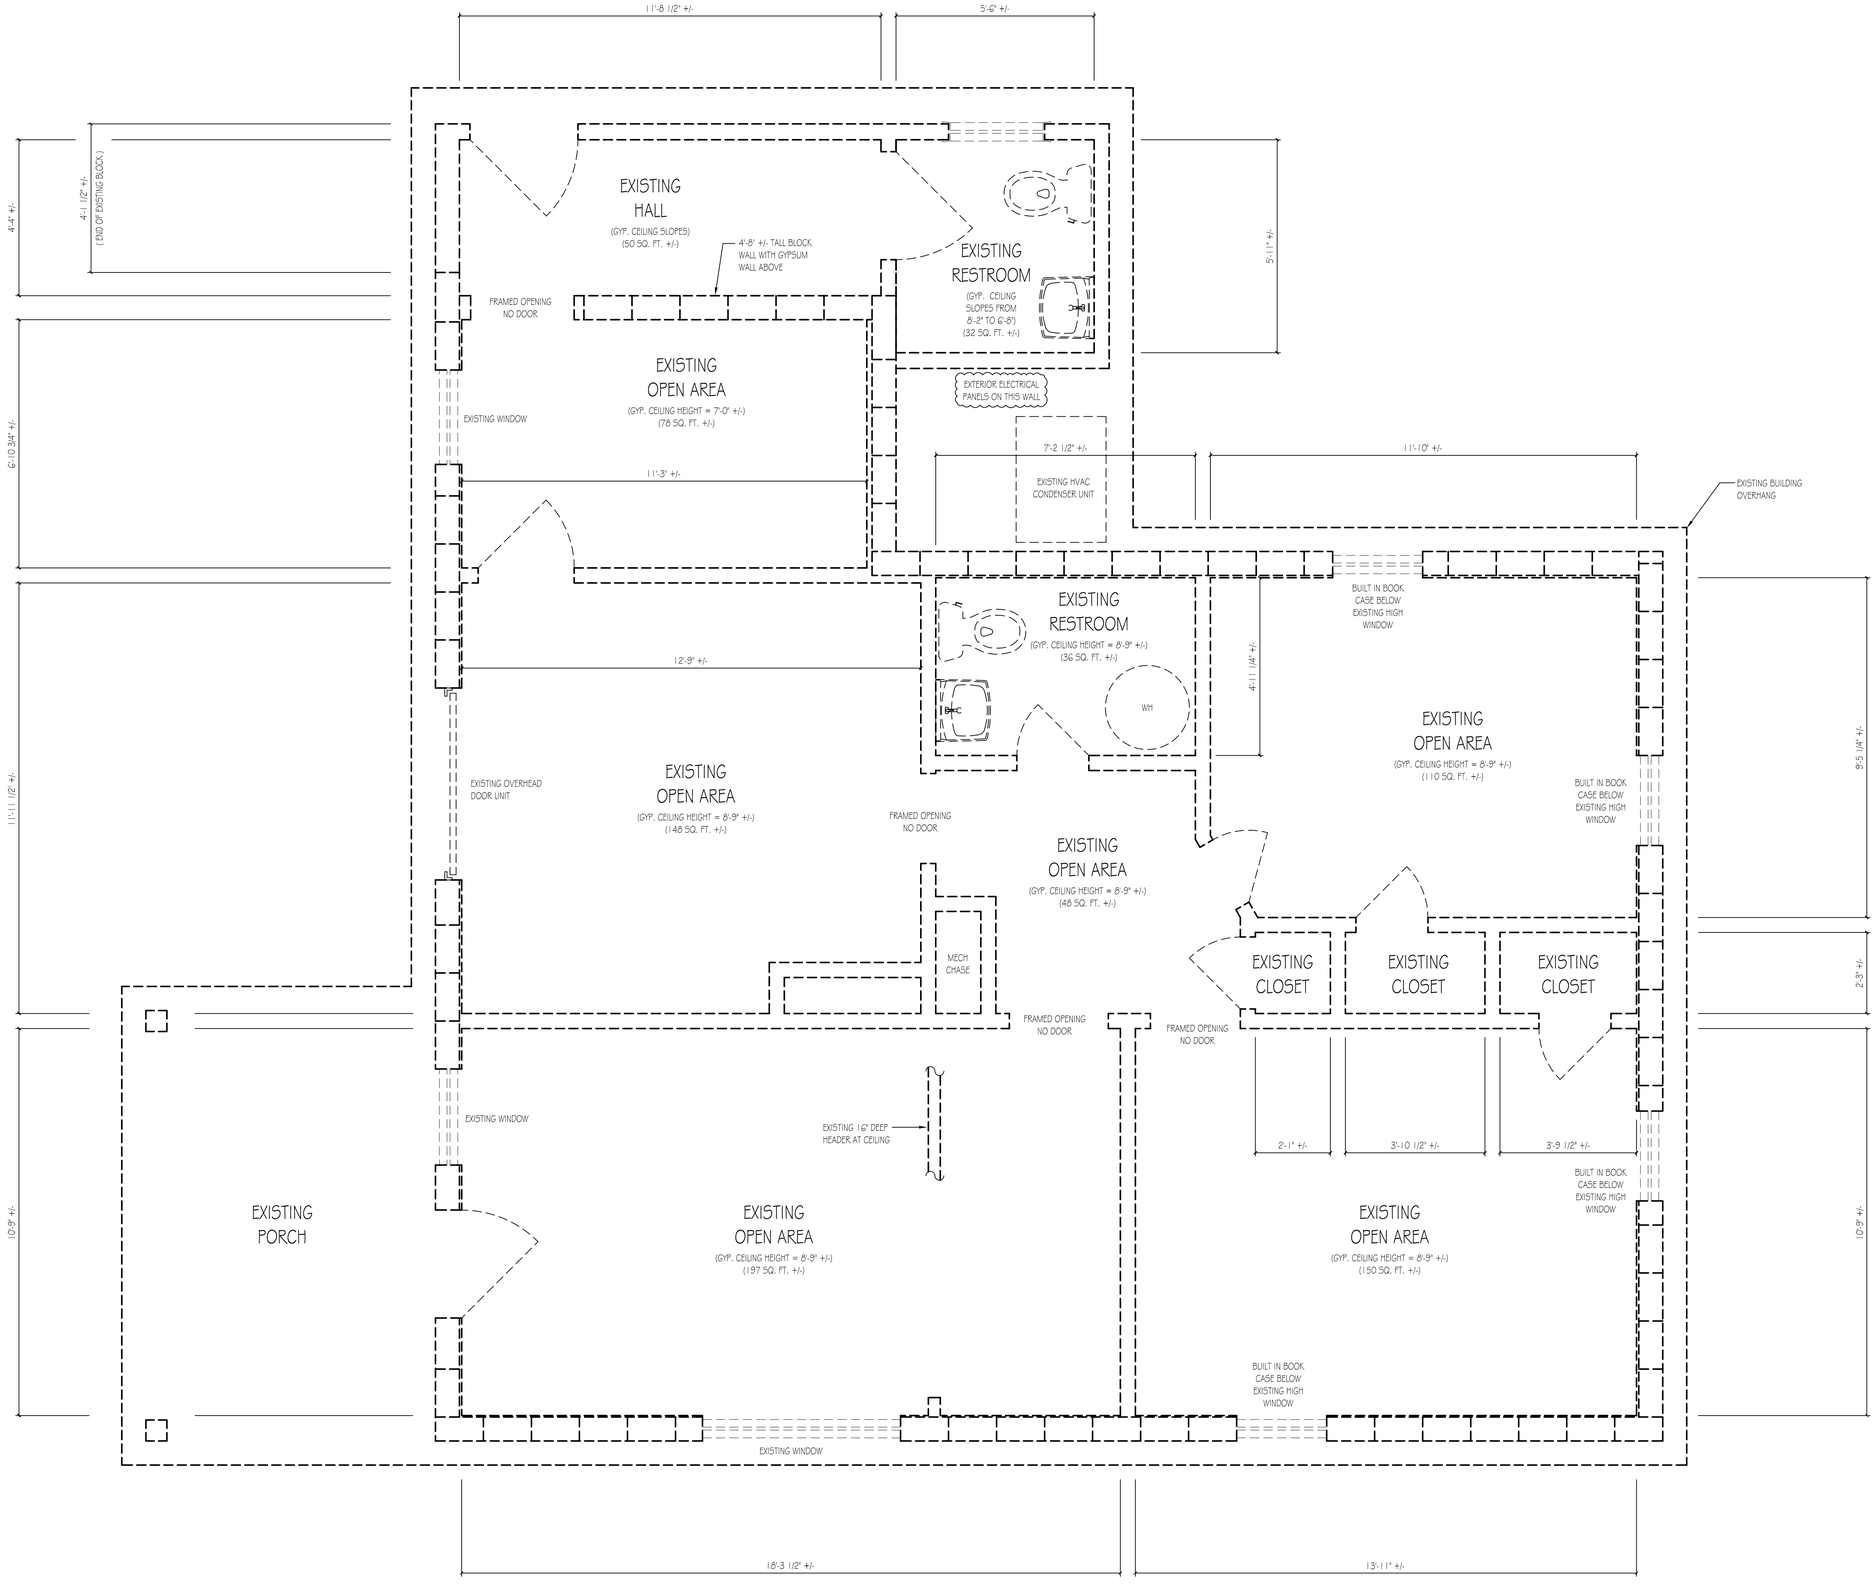

Existing Building Floor Plan

SCALE: 1/2" = 1'-0"

sunbelt builders™

10841 HWY 98, COVINGTON, GA 30014 t 770.788.3031 f 770.788.3046

Architect or Engineer Seal

A New Building Project For

Hometown Vets

5284 Adams Street
Covington, Ga

1	09-11-2026	Owner Review

Project No.
• 00-00

Cad File Name
• 00-00_HV_02_A10

Drawing Scale
• 1/2" = 1'-0"

Sheet Title
• Existing Building Floor Plan

Drawn • dcm
Checked • mbm

Sunbelt Builders, Inc.©

DRAWINGS AND SPECIFICATIONS ARE INSTRUMANTS OF SERVICE AND SHALL REMAIN THE PROPERTY OF THIS CORPORATION WHETHER THE PROJECT FOR WHICH THEY ARE MADE IS EXECUTED OR NOT. THEY ARE NOT TO BE USED ON OTHER PROJECTS OR EXTENSIONS TO THIS PROJECT EXCEPT BY AGREEMENT IN WRITING AND APPROPRIATE COMPENSATION TO THIS CORPORATION.

DRAWING NUMBER

A-1.0

1 of *