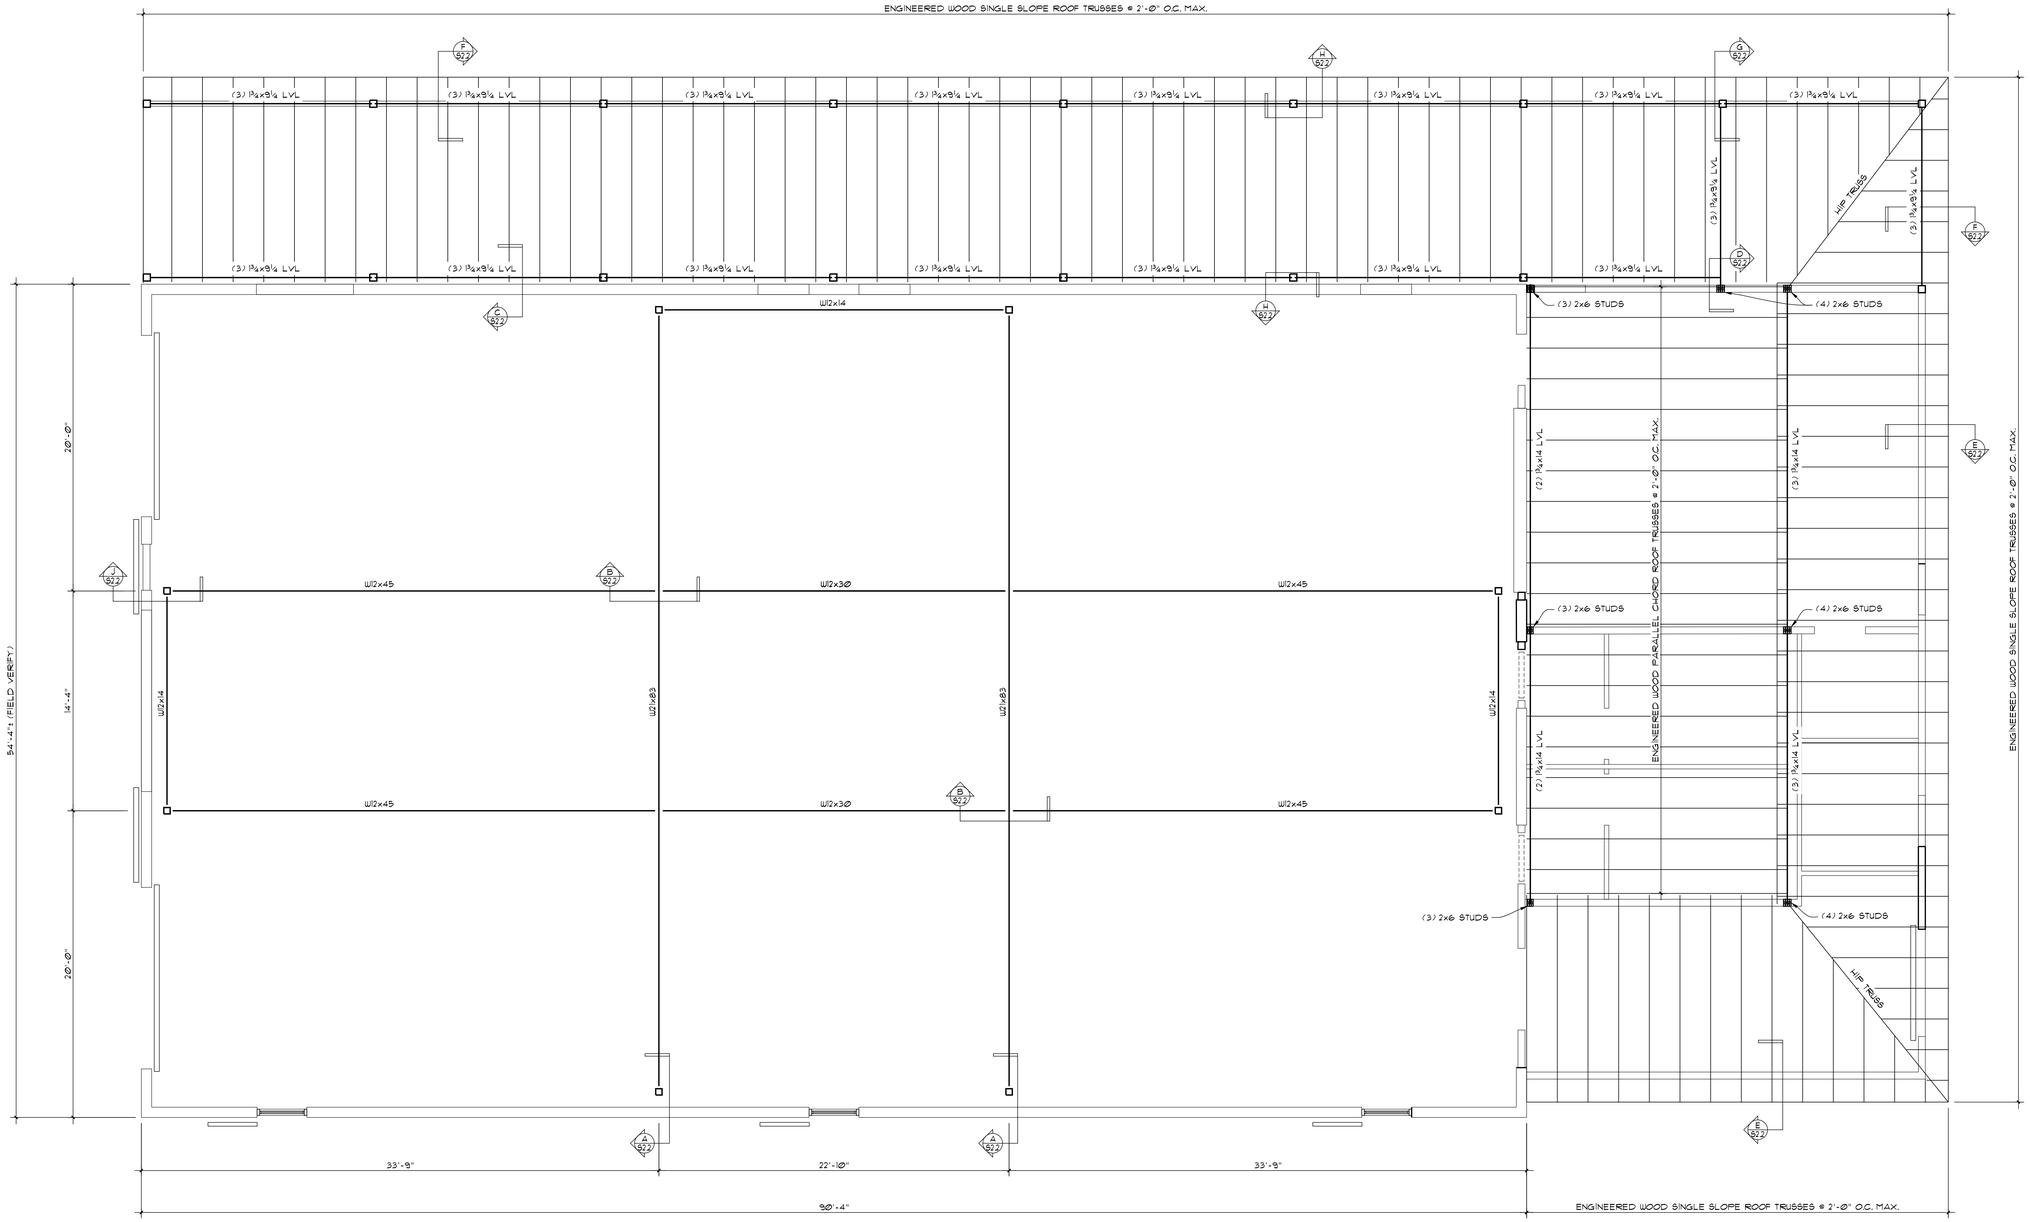

ROOF FRAMING PLAN

SCALE: 1/4"=1'-0"

GM Architect

102 Sammy Court
WARNER ROBINS, GEORGIA 31088
glmarch@outlook.com
(478)-365-8976

ARCHITECT

STAMP INVALID UNLESS SIGNED

Kornegay Engineering Inc.
Structural Consultant
383 Pierce Avenue
Suite 202
Macon, GA 31204
(478)745-6161 ph
Project No: 25-398

CONSULTANT

GEORGIA REGISTERED No. PE011263 PROFESSIONAL ENGINEER GARY WAYNE KORNEGAY
3-13-2026

ROOF FRAMING PLAN

Retrofit & Renovations for Madison Methodist Church Phase 2: Party Barn

1091 Confederate Highway — Madison, Georgia 30650

JOB NO.:	02601
DRAWN BY:	D. WHITBY
CHECKED BY:	G. KORNEGAY
DESCRIPTION:	SCH-REVIEW-P2
DATE:	00.00.26
DESCRIPTION:	DD-REVIEW
DATE:	00.00.26
DESCRIPTION:	CD-REVIEW
DATE:	03.03.26
DESCRIPTION:	BID-CONSTRUCTION
DATE:	00.00.26
REVISIONS:	
1	09.12.24 GENERAL
2	
3	
4	
5	
6	
7	

THESE DRAWINGS ARE THE PROPERTY OF GMArchitect AND ARE NOT TO BE REPRODUCED OR REUSED WITHOUT PERMISSION AND CREDIT.
COPYRIGHT: © 2024

SHEET

S2.1

OF