GENERAL DEMOLITION NOTES

A. ALL DEMOLITION WORK SHALL BE DONE IN ACCORDANCE WITH THE CURRENT EDITIONS OF THE CODES LISTED ON SHEET ALS1.1 AND CURRENT EDITIONS OF ALL OTHER APPLICABLE LOCAL CODES, ORDINANCES, SUBDIVISION REGULATIONS, AND COVENANTS AND REQUIREMENTS.

B. REMOVE OF DEMOLITION ITEMS MEANS DEMOLITION, REMOVAL AND LEGALLY TRANSPORTING AND DISPOSING OFF-SITE ALL DEBRIS, RUBBISH AND OTHER MATERIALS RESULTING FROM DEMOLITION OPERATIONS.

C. IF HAZARDOUS MATERIALS ARE ENCOUNTERED DURING DEMOLITION OPERATIONS, NOTIFY OWNER AND/OR ARCHITECT IMMEDIATELY.

D. PROVIDE, ERECT AND MAINTAIN EFFECTIVE BARRICADES, DANGER SIGNALS AND SIGNS IN LOCATIONS WHERE REQUIRED FOR THE PROTECTION OF THE WORK AND THE SAFETY OF THE WORKERS AND THE PUBLIC.

E. MAINTAIN EXISTING UTILITIES, INDICATED TO REMAIN. KEEP IN SERVICE AND PROTECT AGAINST DAMAGE DURING DEMOLITION OPERATIONS.

F. PROVIDE MATERIALS, LABOR, AND EQUIPMENT NOT SPECIFICALLY INDICATED BUT NECESSARY FOR DEMOLITION AND PROPER INSTALLATION OF NEW MATERIALS AND PROPER COMPLETION OF THIS CONTRACT.

PLAN DEMOLITION NOTES

1. REMOVE EXISTING WINDOW, LOUVER, STOREFRONT, DOOR ASSEMBLIES, AND ASSOCIATED HARDWARE, ETC. AND DISPOSE OF OFF SITE.

2. REMOVE EXISTING CONCRETE FLOOR SLAB INCLUDING BRICK, RUBBER TILE AND SUB-GRADE MATERIAL DOWN TO NEW SUB-GRADE ELEVATION AND DISPOSE OF OFF SITE.

3. REMOVE EXISTING CONCRETE STRIP WALL FOOTINGS INCLUDING SUB-GRADE MATERIAL DOWN TO NEW SUB-GRADE ELEVATION AND DISPOSE OF OFF SITE. FIXTURES, VENT PIPES, CONDUIT, ETC. AND DISPOSE OF OFF SITE.

4. SHORE AND BRACE EXISTING FLOOR AND OR ROOF STRUCTURE AND REMOVE EXISTING WALL ASSEMBLEY, INCLUDING ASSOCIATED DOOR AND WINDOW ASSEMBLIES THEREIN, AND DISPOSE OF OFF SITE.

5. REMOVE EXISTING STALL WALL ASSEMBLY, INCLUDING ASSOCIATED DOOR AND WINDOW ASSEMBLIES THEREIN, AND DISPOSE OF OFF SITE.

6. REMOVE EXISTING BARN DOOR ASSEMBLY. INSPECT, REPLACE ANY DETERIORATED PORTIONS AND RE-USE (RE-INSTALL) AS SHOWN.

7. REMOVE EXISTING CABINETRY AND DISPOSE OF OFF SITE.

8. REMOVE EXISTING CABINETRY INCLUDING SINK AND ASSOCIATED SUPPLY AND WASTE PIPING AND DISPOSE OF OFF SITE. CAP ALL SUPPLY AND WASTE LINES.

9. REMOVE EXISTING PLUMBING FIXTURES AND ASSOCIATED SUPPLY AND WASTE PIPING AND DISPOSE OF OFF SITE. CAP ALL SUPPLY AND WASTE. LINES.

10. REMOVE EXISTING MECHANICAL EQUIPMENT AND ASSOCIATED DUCTWORK, PIPING, CONDUIT, ETC. AND DISPOSE OF OFF SITE.

11. REMOVE EXISTING ELECTRICAL EQUIPMENT AND LIGHT FIXTURES AND ASSOCIATED CONDUIT, PANELS, SWITCHES, OUTLETS, ETC. AND DISPOSE OF OFF SITE.

13. REMOVE EXISTING GRADE MATERIAL DOWN TO BELOW NEW SUB-GRADE ELEVATIONS AND DISPOSE OF OFF SITE

14. REMOVE EXISTING WOOD STAIR SYSTEM AND DISPOSE OF OFF SITE.

15. REMOVE EXISTING ROOF DORMER, INCLUDING WINDOW UNIT, ETC., AND DISPOSE OF OFF SITE.

16. REMOVE A PORTION OF EXISTING CEILING/ FLOOR STRUCTURE TO ALLOW INSTALLATION OF NEW STAIR SYSTEM. DISPOSE OF OFF SITE.

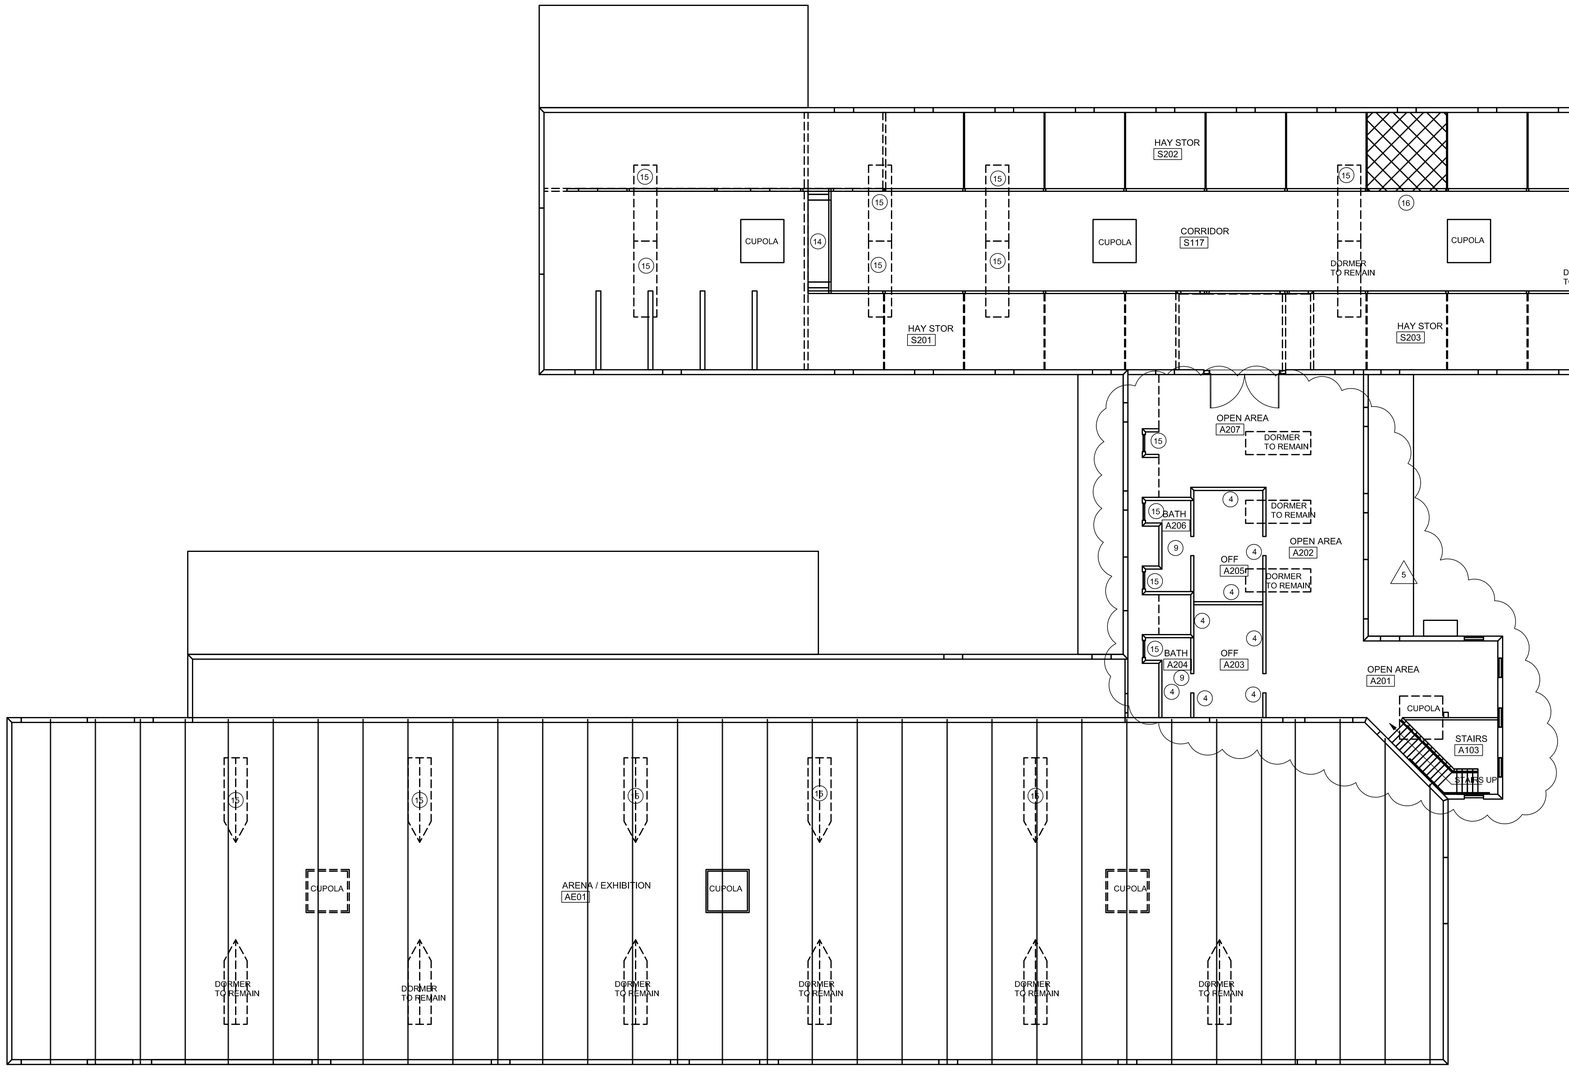

PROJ NORTH

OVERALL SECOND FLOOR PLAN: ARENA & STABLES

SCALE: 3/32"" = 1'-0"

0 16'-0" 32'-0"
SCALE IN FEET

GM
Architect
102 Sammy Court
WARNER ROBINS, GEORGIA 31088
glmarch@outlook.com
(478)-365-8976

ARCHITECT

STATE OF GEORGIA
GARY L. McNUTT
CERTIFICATE NO. 25870
REGISTERED ARCHITECT
STAMP INVALID UNLESS SIGNED

CONSULTANT

STAMP INVALID UNLESS SIGNED

SUNBELT BUILDERS
10641 HIGHWAY 36
COVINGTON, GA 30014
770.786.3031

DEMOLITION PLAN: SECOND FLOOR

Retrofit & Renovations for Madison Methodist Church

1091 Confederate Highway — Madison, Georgia 30650

JOB NO.:	02405
DRAWN BY:	GM
CHECKED BY:	GM
DESCRIPTION:	SCH-REVIEW-P1
DATE:	08.04.24
DESCRIPTION:	DD-REVIEW
DATE:	00.00.24
DESCRIPTION:	CD-REVIEW
DATE:	01.02.25
DESCRIPTION:	BID-CONSTRUCTION
DATE:	01.21.25

REVISIONS:

1	03.24.25	8	02.09.26
2	04.21.25	9	
3	08.11.25	10	
4	08.20.25	11	
5	09.03.25	12	
6	12.19.25	13	
7	01.23.26	14	

THESE DRAWINGS ARE THE PROPERTY OF GMarchitect AND ARE NOT TO BE REPRODUCED OR REUSED WITHOUT PERMISSION AND CREDIT.
COPYRIGHT: © 2026

SHEET

AD1.0.2

OF