FINISH SCHEDULE

ABBREVIATIONS:

ACP	ACOUSTICAL CEILING PANELS	EPT	ENAMEL PAINT	N/A	NOT APPLICABLE(NONE)	SS	SOLID SURFACE MATERIAL
BRK	BRICK	EHP	EXTERIOR HIGH PERFORMANCE COATING	PN.	PINE	STN	STONE
BRK-P	BRICK PAVERS	EPT	EXTERIOR PAINT SYSTEM	PLAS.	PLASTER	TRZ	TERRAZZO
CB	CERAMIC BASE	ES	EXPOSED STRUCTURE	PC	POLISHED CONCRETE	U	UNFINISHED
CFT	CERAMIC FLOOR TILE	EXG	EXISTING	PT.	PAINT	UND.	UNDERLAYMENT BOARD
CWT	CERAMIC WALL TILE	FF	FACTORY FINISH	PLYWD.	PLYWOOD.	VRN	VARNISH
CMU	CONCRETE MASONRY UNIT	GBB	GYPSUM BACKING BOARD	QT	QUARRY TILE	VCT	VINYL COMPOSITION TILE
CPT	CARPET	GYP.	GYPSUM BOARD	RB	RUBBER BASE	VS	VINYL SHEET FLOORING
CPT-T	CARPET TILE	GYP. X	GYPSUM BOARD, TYPE "X"	RCP	REFLECTED CEILING PLAN	WOC	WALK-OFF-CARPET
CS	CONC. SEALER	HPC	HIGH PERFORMANCE COATING	SHTG	SHEATHING	WC	WALL COVERING
CONC.	CONCRETE	IHP	INTERIOR HIGH PERFORMANCE COATING	SLT	SLATE	WD.	WOOD
		IPT	INTERIOR PAINT SYSTEM	S	STAIN	WP	WOOD PANEL
		ITP	INTUMESCENT PAINT SYSTEM				

NOTE: AN ABBREVIATION PRECEDED WITH AN "E" INDICATES AN EXISTING CONDITION, MATERIAL, FINISH, ETC. NOTE: AN ABBREVIATION PRECEDED WITH AN "R" INDICATES AN EXISTING MATERIAL REFINISHED AND REUSED.

SPACE		FLOOR		BASE			WAINSCOT				WALLS									CEILING				REMARKS
										C. R.	NORTH		EAST		SOUTH		WEST		D./W.				CORN	
RM. NO.	ROOM NAME	MAT'L	FIN	MAT'L	FIN	TYPE	MAT'L	FIN	TYPE	TYPE	MAT'L	FIN	MAT'L	FIN	MAT'L	FIN	MAT'L	FIN	TRIM	MAT'L	FIN	HEIGHT	TYPE	
E101	THE CROSS	CONC	LVT	WD	S	N/A	N/A	N/A	N/A	N/A	GYPX	PT	GYPX	PT	GYPX	PT	GYPX	PT	N/A	GYPX	PT	10'-0"	N/A	NOTE 6
E102	WOMEN	CONC	FT-2	FT-2 /FT-5	FF	N/A	N/A	N/A	N/A	N/A	GYPX	WC-5	GYPX	WC-5	GBB	WT-5/WT-2	GYPX	WC-5	N/A	GYPX	PT	10'-0"	N/A	NOTE 5, 6, 23, & 24
E103	UNISEX	CONC	FT-3	FT-5	FF	N/A	WT-6	FF	N/A	N/A	GYPX	PT	GYPX	PT	GYPX	PT	GYPX	PT	N/A	GYPX	PT	9'-0"	N/A	SEE RCP
E104	NURSERY	CONC	CPT-4	RB-2	FF	N/A	N/A	N/A	N/A	N/A	GYPX	PT	GYPX	PT	GYPX	PT	GYPX	PT	N/A	ACT-B	FF	10'-0"	N/A	NOTE 7 & 11
E105	CORRIDOR	CONC	LVT-1	WD	PT	N/A	N/A	N/A	N/A	N/A	GYPX	PT	GYPX	PT	GYPX	PT	GYPX	PT	N/A	GYPX / WD	PT	NOTE 25	N/A	NOTE 6, 13 & 25
E106	CLASSROOM	CONC	CPT-4	RB-2	FF	N/A	N/A	N/A	N/A	N/A	GYPX	PT	GYPX	PT	GYPX	PT	GYPX	PT	N/A	ACT-B	FF	10'-0"	N/A	NOTE 7 & 11
E107	UNISEX	CONC	FT-3	FT-5	FF	N/A	WT-6	FF	N/A	N/A	GYPX	PT	GYPX	PT	GYPX	PT	GYPX	PT	N/A	GYPX	PT	9'-0"	N/A	SEE RCP
E108	CLASSROOM	CONC	CPT-4	RB-2	FF	N/A	N/A	N/A	N/A	N/A	GYPX	PT	GYPX	PT	GYPX	PT	GYPX	PT	N/A	ACT-B	FF	10'-0"	N/A	NOTE 7 & 11
E109	OFFICE	CONC	LVT-1	RB-3	FF	N/A	N/A	N/A	N/A	N/A	GYPX	PT	GYPX	PT	GYPX	PT	GYPX	PT	N/A	ACT-B	FF	10'-0"	N/A	NOTE 7 & 11
E110	STAIR	CONC	LVT-1	RB-1	FF	N/A	N/A	N/A	N/A	N/A	GYPX	PT	GYPX	PT	GYPX	PT	GYPX	PT	N/A	GYPX	PT	VARIES	N/A	NOTE 6, 7 & 26.
E111	OFFICE	CONC	LVT-1	RB-3	FF	N/A	N/A	N/A	N/A	N/A	GYPX	PT	GYPX	PT	GYPX	PT	GYPX	PT	N/A	ACT-B	FF	10'-0"	N/A	NOTE 7 & 11
E112	CLASSROOM	CONC	CPT-4	RB-2	FF	N/A	N/A	N/A	N/A	N/A	GYPX	PT	GYPX	PT	GYPX	PT	GYPX	PT	N/A	ACT-8	FF	10'-0"	N/A	NOTE 7 & 11
E113	CLASSROOM	CONC	CPT-4	RB-2	FF	N/A	N/A	N/A	N/A	N/A	GYPX	PT	GYPX	PT	GYPX	PT	GYPX	PT	N/A	ACT-B	FF	10'-0"	N/A	NOTE 7 & 11
E114	CLASSROOM	CONC	CPT-4	RB-2	FF	N/A	N/A	N/A	N/A	N/A	GYPX	PT	GYPX	PT	GYPX	PT	GYPX	PT	N/A	ACT-B	FF	10'-0"	N/A	NOTE 7 & 11
E115	OFFICE	CONC	LVT-1	RB-1	FF	N/A	N/A	N/A	N/A	N/A	GYPX	PT	GYPX	PT	GYPX	PT	GYPX	PT	N/A	GYPX	PT	10'-0"	N/A	NOTE 7 & 11
E116	PRAYER	CONC	LVT-1	RB-1	FF	N/A	N/A	N/A	N/A	N/A	GYPX	PT	GYPX	PT	GYPX	PT	GYPX	PT	N/A	GYPX	PT	10'-0"	N/A	NOTE 7
E117	OFFICE	CONC	LVT-1	RB-1	FF	N/A	N/A	N/A	N/A	N/A	GYPX	PT	GYPX	PT	GYPX	PT	GYPX	PT	N/A	GYPX	PT	10'-0"	N/A	NOTE 7 & 10
E118	STAIR	CONC	LVT-1	RB-1	FF	N/A	N/A	N/A	N/A	N/A	GYPX	PT	GYPX	PT	GYPX	PT	GYPX	PT	N/A	GYPX	PT	VARIES	N/A	NOTE 6, 7 & 26.
E119	CORRIDOR	CONC	LVT-1	WD	PT	N/A	N/A	N/A	N/A	N/A	GYPX	PT	GYPX	PT	GYPX	PT	GYPX	PT	N/A	GYPX / WD	PT	9'-6"/10'-6"	N/A	SEE RCP, NOTE 13
E120	ASSEMBLY	CONC	CPT-5	RB-1	FF	N/A	N/A	N/A	N/A	N/A	GYPX	PT	GYPX	PT	GYPX	PT	GYPX	PT	N/A	GYPX/WD	PT	VARIES	N/A	NOTE 27
E121	STORAGE	CONC	CPT-5	RB-1	FF	N/A	N/A	N/A	N/A	N/A	GYPX	PT	GYPX	PT	GYPX	PT	GYPX	PT	N/A	GYPX	PT	10'-0"	N/A	NOTE 7
E122	STORAGE	CONC	LVT-1	RB-3	FF	N/A	N/A	N/A	N/A	N/A	GYPX	PT	GYPX	PT	GYPX	PT	GYPX	PT	N/A	GYPX	PT	10'-0"	N/A	NOTE 7
E123	MEN	CONC	FT-2	FT-2 /FT-5	FF	N/A	N/A	N/A	N/A	N/A	GYPX	WC-5	GYPX	WC-5	GBB	WT-5/WT-2	GYPX	WC-5	N/A	GYPX	PT	10'-0"	N/A	NOTE 5, 6, 23, & 24

FINISH NOTES:

1. PROPER PREPARATION OF SURFACES AND ADEQUATE CLEANING FOR BONDING OF PAINT IS AN ABSOLUTE NECESSITY. START OF PAINTING INSTALLATION AND OPERATIONS INDICATES ACCEPTANCE OF SUBSTRATE SURFACE CONDITIONS AND FULL RESPONSIBILITY FOR COMPLETED WORK.
2. WHERE EXISTING WALLS, FLOOR FINISHES, ETC. ARE SHOWN TO BE REMOVED, PROVIDE LEVEL SUBFLOOR SURFACE BY GRINDING DOWN THE EXISTING SLAB, PATCHING THE EXISTING SLAB, AND/OR INSTALLATION OF FLOOR LEVELING COMPOUND.
3. WHERE DIFFERENT FLOOR FINISHES MEET, PROVIDE & INSTALL VINYL TRANSITION, UNLESS OTHERWISE NOTED.
4. AV CONTROLS AREA WALLS TO BE CABINETRY FINISHES.
5. SEE INTERIOR ELEVATIONS FOR WALL FINISHES OTHER THAN GYPSUM WALL BOARD.
6. SEE REFLECTED CEILING PLANS FOR CEILINGS OTHER THAN EXPOSED STRUCTURE, GYPSUM BOARD, AND ACOUSTICAL CEILING PANELS.
7. EXTERIOR WALL INTERIOR FINISH: WOOD SIDING THROUGHOUT WILL BE REMOVED. INSTALL NEW FINISHES AFTER INSTALLATION OF WALL INSULATION, ELECTRICAL, PLUMBING, ETC.
8. SEE FLOOR PLAN FOR FLOOR FINISHES OTHER THAN EXPOSED CONCRETE.
9. ~~PODIUM TREADS AND RISERS TO BE WOOD RECLAIMED FROM EXISTING SIDING.~~
10. INSTALL 5/8" GYPSUM BOARD TYPE "X" ON SUPPLEMENTAL 2X6 FRAMING AT 2'-0" O C AT EXISTING TRUSS BOTTOM CHORD.
11. INSTALL 5/8" GYPSUM BOARD TYPE "X" ON SUPPLEMENTAL 2X6 FRAMING AT 2'-0" O C AT EXISTING TRUSS BOTTOM CHORD WHERE SCHEDULE INDICATES ACP, WOOD, OR A FINISH OTHER THAN GYSUM BOARD.
12. WHERE SHOWN TO PROVIDE INTUMESCENT PAINT ON EXISTING STRUCTURAL MEMBERS, PROVIDE FIRE RESISTANT INTUMESCENT PAINT.
13. GYPSUM & WOOD CEILING: MATCH CONTROL SAMPLE
14. WT-3 BEHIND VANITY / FT-1 ON REMAINDER OF WET WALL
15. WT-4 BEHIND VANITY / FT-1 ON REMAINDER OF WET WALL
16. ENTRY MAT BY OWNER.
17. 1/2 HEIGHT WOOD WALLS ALL WALLS.
18. GYP CLOUDS @ 13'-0" / SLATS CLG @ 13'-6"
19. STEEL COLUMNS & BEAMS WRAPPED IN WOOD OVER GYPX. / FEATURE WALL: WC-1.
20. SPL-01 ON 45 DEG WALLS / PROVIDE BLOCKING FOR REAR WALL DRAPERY.
21. FLOOR TO CEILING WALL TILE INSTALLATION ON WET WALL.
22. T-111 PANEL OVER GYPX ON BOTTOM CHORD OF TRUSSES.
23. FLOOR TO CEILING WALL TILE INSTALLATION ON WET WALL
24. BASE: FT-2 CUT / FT-5.
25. CEILING: WOOD CEILING 10'-0" / GYPSUM CEILING 9'-6".
26. RUBBER TREADS & RISERS.
27. INSTALL T & G WOOD CEILING OVER 5/8" GYPSUM TYPE X

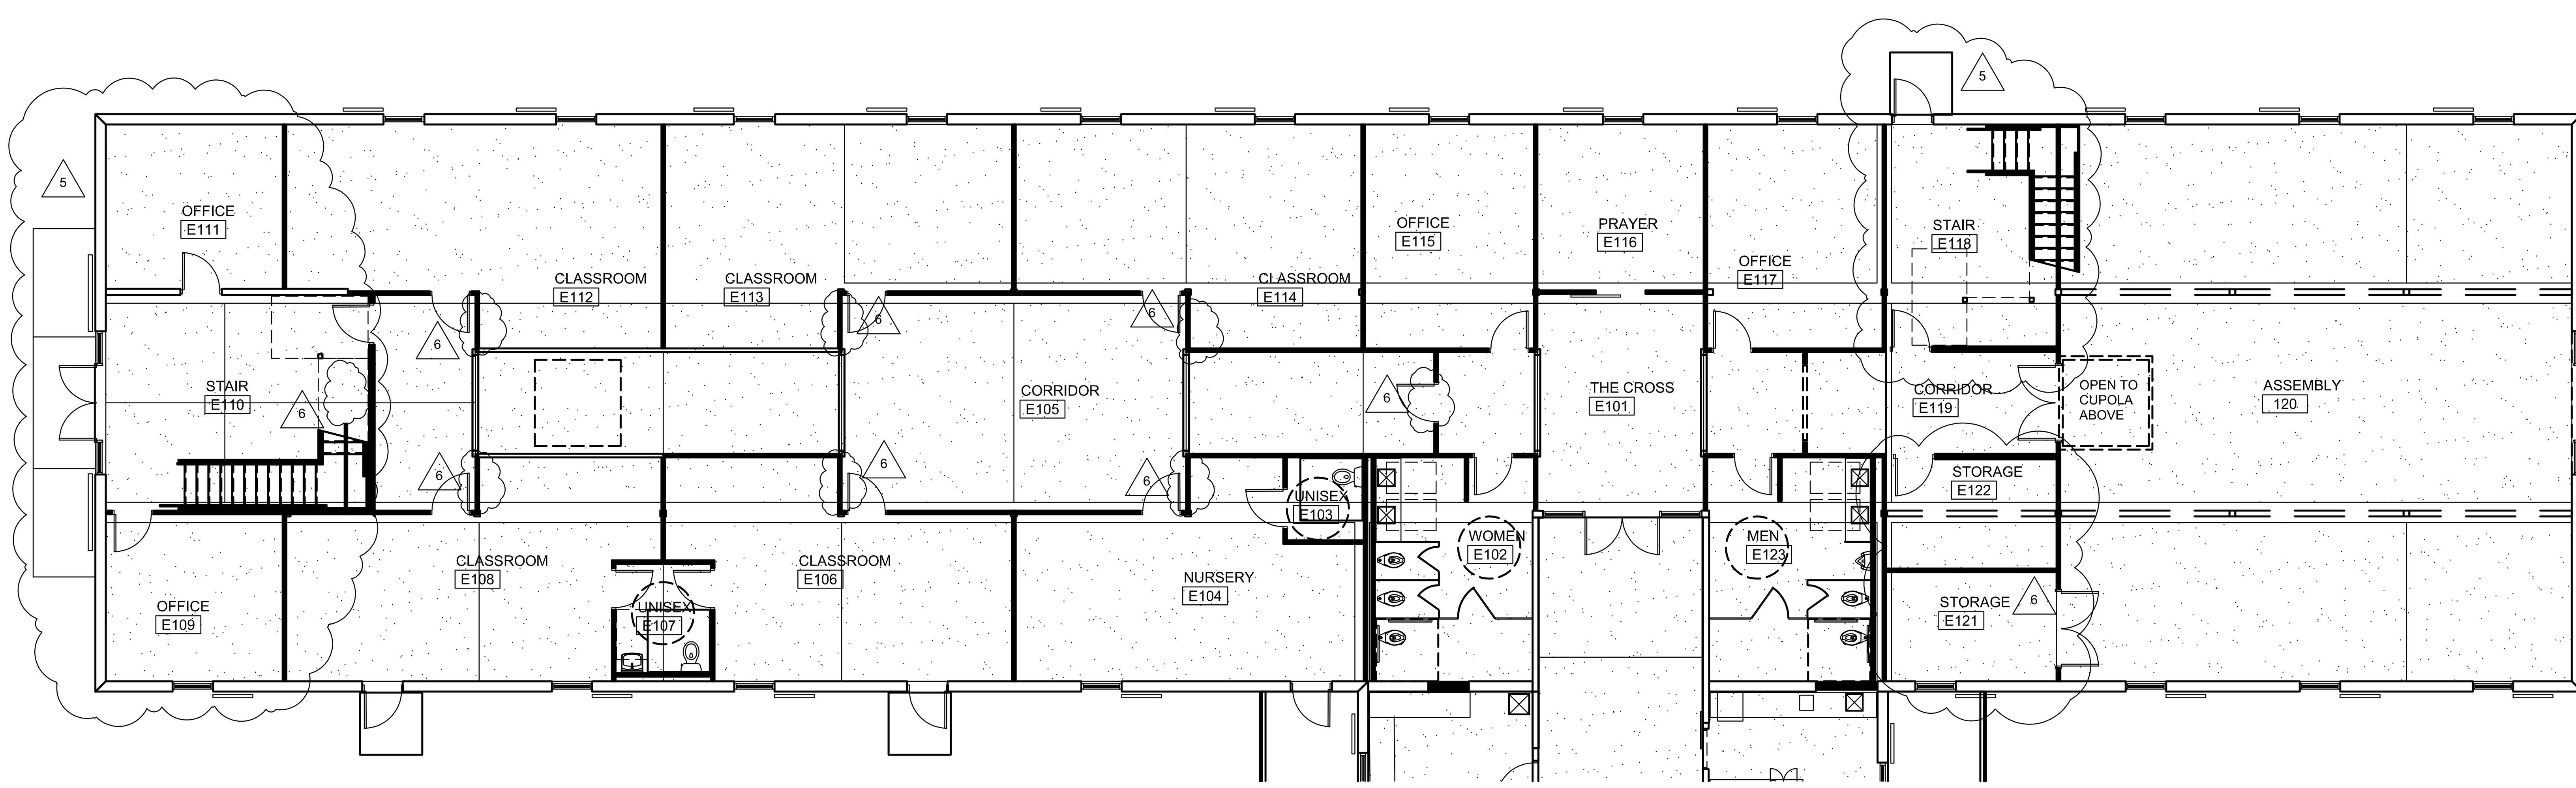

FIRST FLOOR PLAN: EDUCATION-PHASE I

SCALE: 1/8" = 1'-0"

0 8' 16' SCALE IN FEET

GM Architect
102 Sammy Court
WARNER ROBINS, GEORGIA 31088
glmarch@outlook.com
(478)-365-8976

ARCHITECT — STATE OF GEORGIA GARY L. MCNUTT CERTIFICATE NO. 8310 REGISTERED ARCHITECT — STAMP INVALID UNLESS SIGNED

CONSULTANT — STAMP INVALID UNLESS SIGNED

SUNBELT BUILDERS
10641 HIGHWAY 36
COVINGTON, GA 30014
770.786.3031

FINISH FLOOR PLAN, NOTES, & FINISH SCHEDULES

Retrofit & Renovations for Madison Methodist Church

1091 Confederate Highway
Madison, Georgia 30650

JOB NO.:	02405
DRAWN BY:	GM
CHECKED BY:	GM
DESCRIPTION:	SCH-REVIEW-P1
DATE:	08.04.24
DESCRIPTION:	DD-REVIEW
DATE:	00.00.24
DESCRIPTION:	CD-REVIEW
DATE:	01.02.25
DESCRIPTION:	BID-CONSTRUCTION
DATE:	01.21.25

REVISIONS:

1	03.24.25	8	02.09.26
2	04.21.25	9	
3	08.11.25	10	
4	08.20.25	11	
5	09.03.25	12	
6	12.19.25	13	
7	01.23.26	14	

THESE DRAWINGS ARE THE PROPERTY OF GMarchitect AND ARE NOT TO BE REPRODUCED OR REUSED WITHOUT PERMISSION AND CREDIT.
COPYRIGHT: © 2026

SHEET
A9.1.3
OF