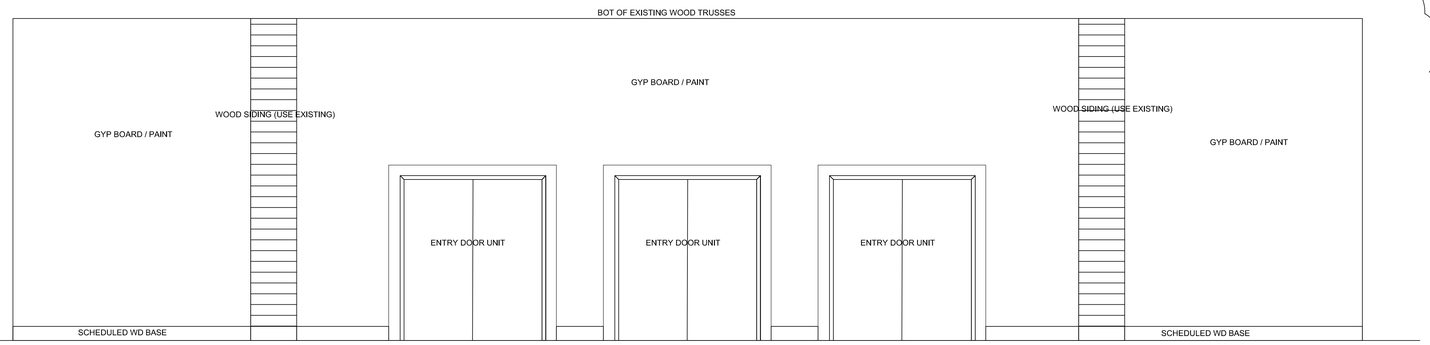

SANCTUARY W105 / NORTH WALL

8

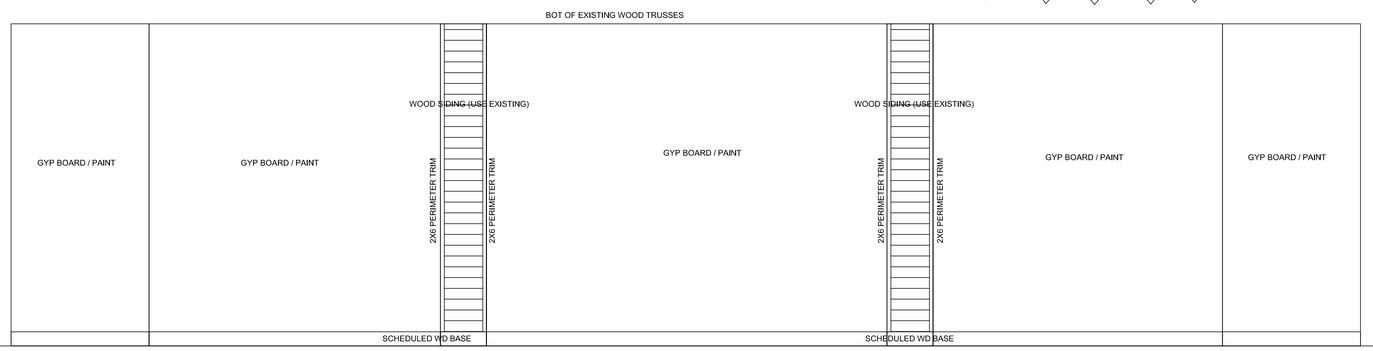

SANCTUARY W105 / SOUTH WALL

5

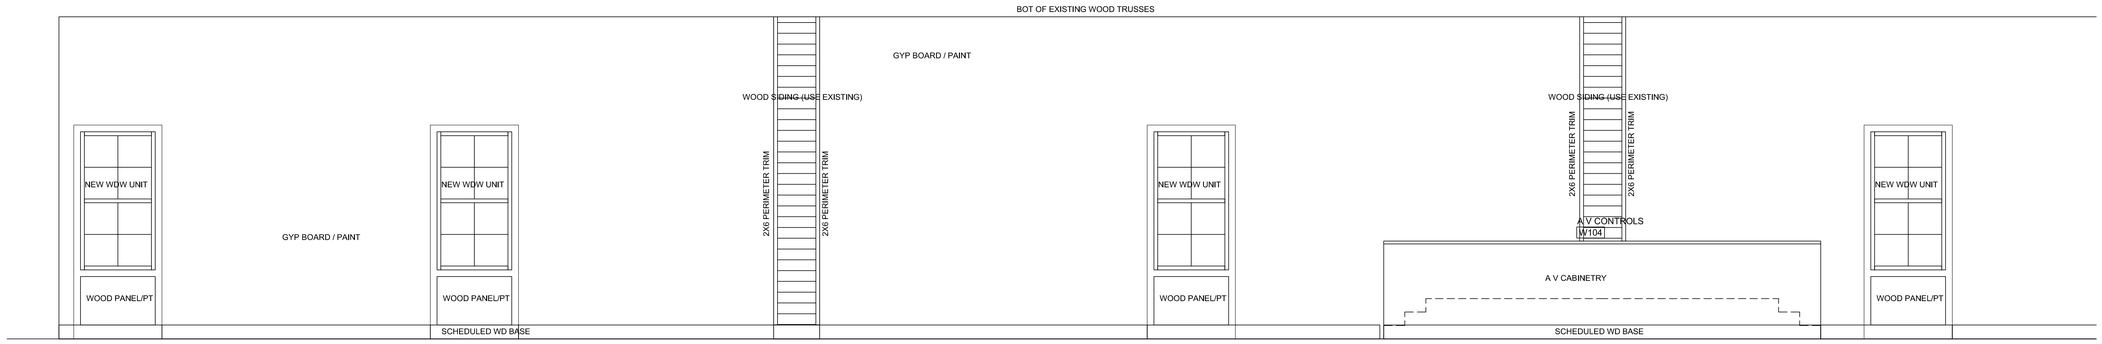

SANCTUARY W105 / EAST WALL-NORTH

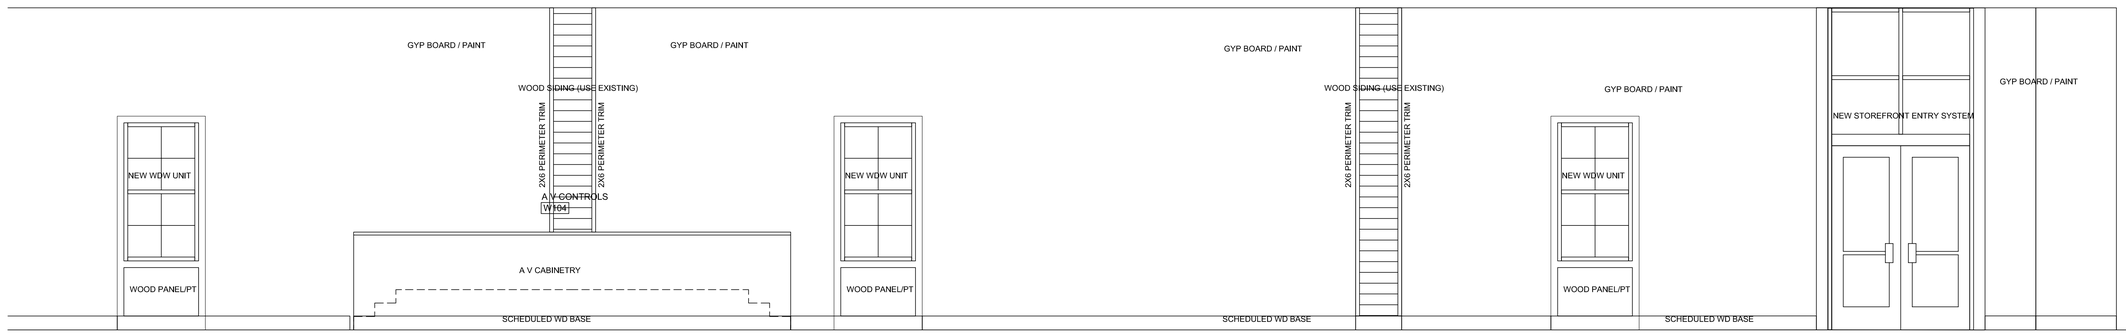

SANCTUARY W105 / EAST WALL-SOUTH

INTERIOR ELEVATIONS

SCALE: 3/8"=1'-0"

SCALE IN FEET 0 3'-4" 6'-8"

GM
Architect
102 Sammy Court
WARNER ROBINS, GEORGIA 31088
glmarch@outlook.com
(478)-365-8976

ARCHITECT

STATE OF GEORGIA
GARY L. McNUTT
CERTIFICATE NO. 020
REGISTERED ARCHITECT

STAMP INVALID UNLESS SIGNED

CONSULTANT

STAMP INVALID UNLESS SIGNED

SUNBELT BUILDERS

10641 HIGHWAY 36
COVINGTON, GA 30014
770.786.3031

Retrofit & Renovations for Madison Methodist Church

Madison, Georgia 30650

1091 Confederate Highway

INTERIOR ELEVATIONS

JOB NO.:	02405
DRAWN BY:	GM
CHECKED BY:	GM
DESCRIPTION:	SCH-REVIEW-P1
DATE:	08.04.24
DESCRIPTION:	DD-REVIEW
DATE:	00.00.24
DESCRIPTION:	CD-REVIEW
DATE:	01.02.25
DESCRIPTION:	BID-CONSTRUCTION
DATE:	01.21.25

REVISIONS:

1	03.24.25	8	02.09.26
2	04.21.25	9	
3	08.11.25	10	
4	08.20.25	11	
5	09.03.25	12	
6	12.19.25	13	
7	01.23.26	14	

THESE DRAWINGS ARE THE PROPERTY OF GMarchitect AND ARE NOT TO BE REPRODUCED OR REUSED WITHOUT PERMISSION AND CREDIT.
COPYRIGHT: © 2026

SHEET

A9.3.2.1

OF