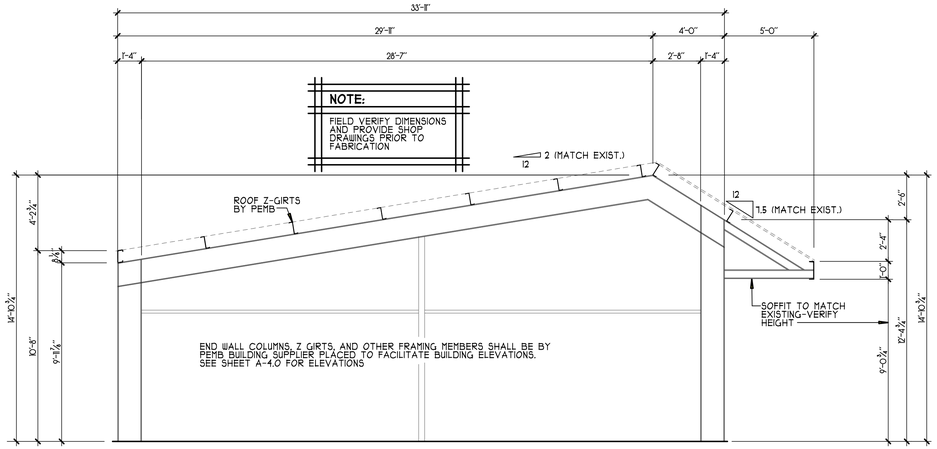

PEMB FRAME REFERENCE SCHEMATIC

SCALE: 1/4" = 1'-0"

6

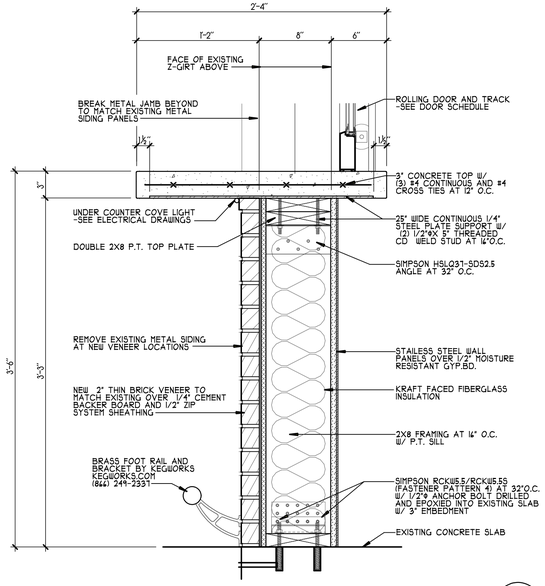

PATIO BAR TOP DETAIL

SCALE: 1 1/2" = 1'-0"

4

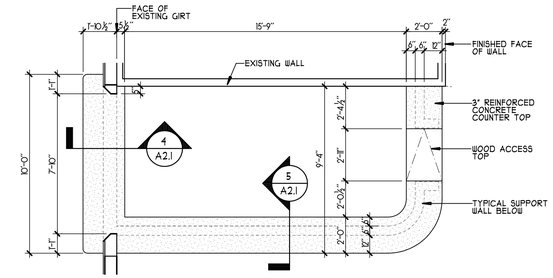

BAR TOP PLAN

SCALE: 1/4" = 1'-0"

3

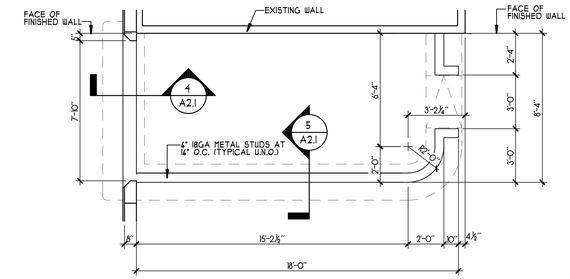

BAR FRAMING PLAN

SCALE: 1/4" = 1'-0"

2

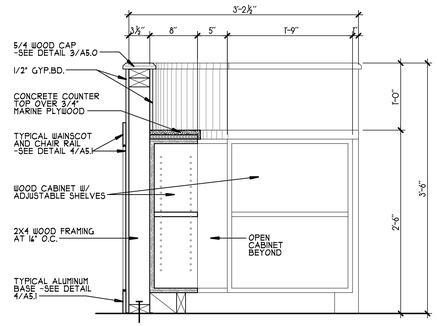

HOST STATION SECTION

SCALE: 1" = 1'-0"

8

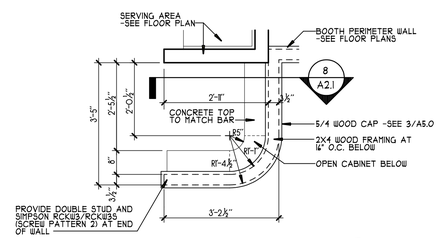

HOST STATION PLAN

SCALE: 1/2" = 1'-0"

7

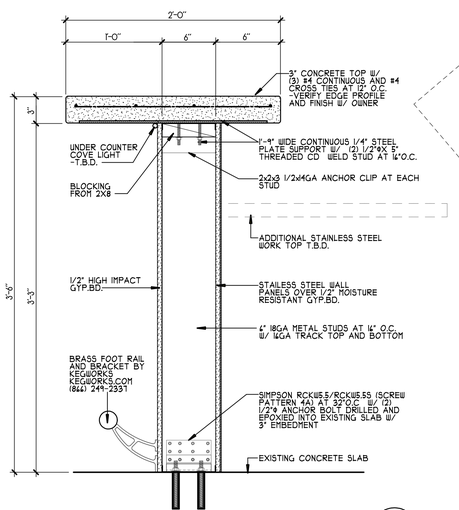

DINING ROOM "A" BAR TOP DETAIL

SCALE: 1 1/2" = 1'-0"

5

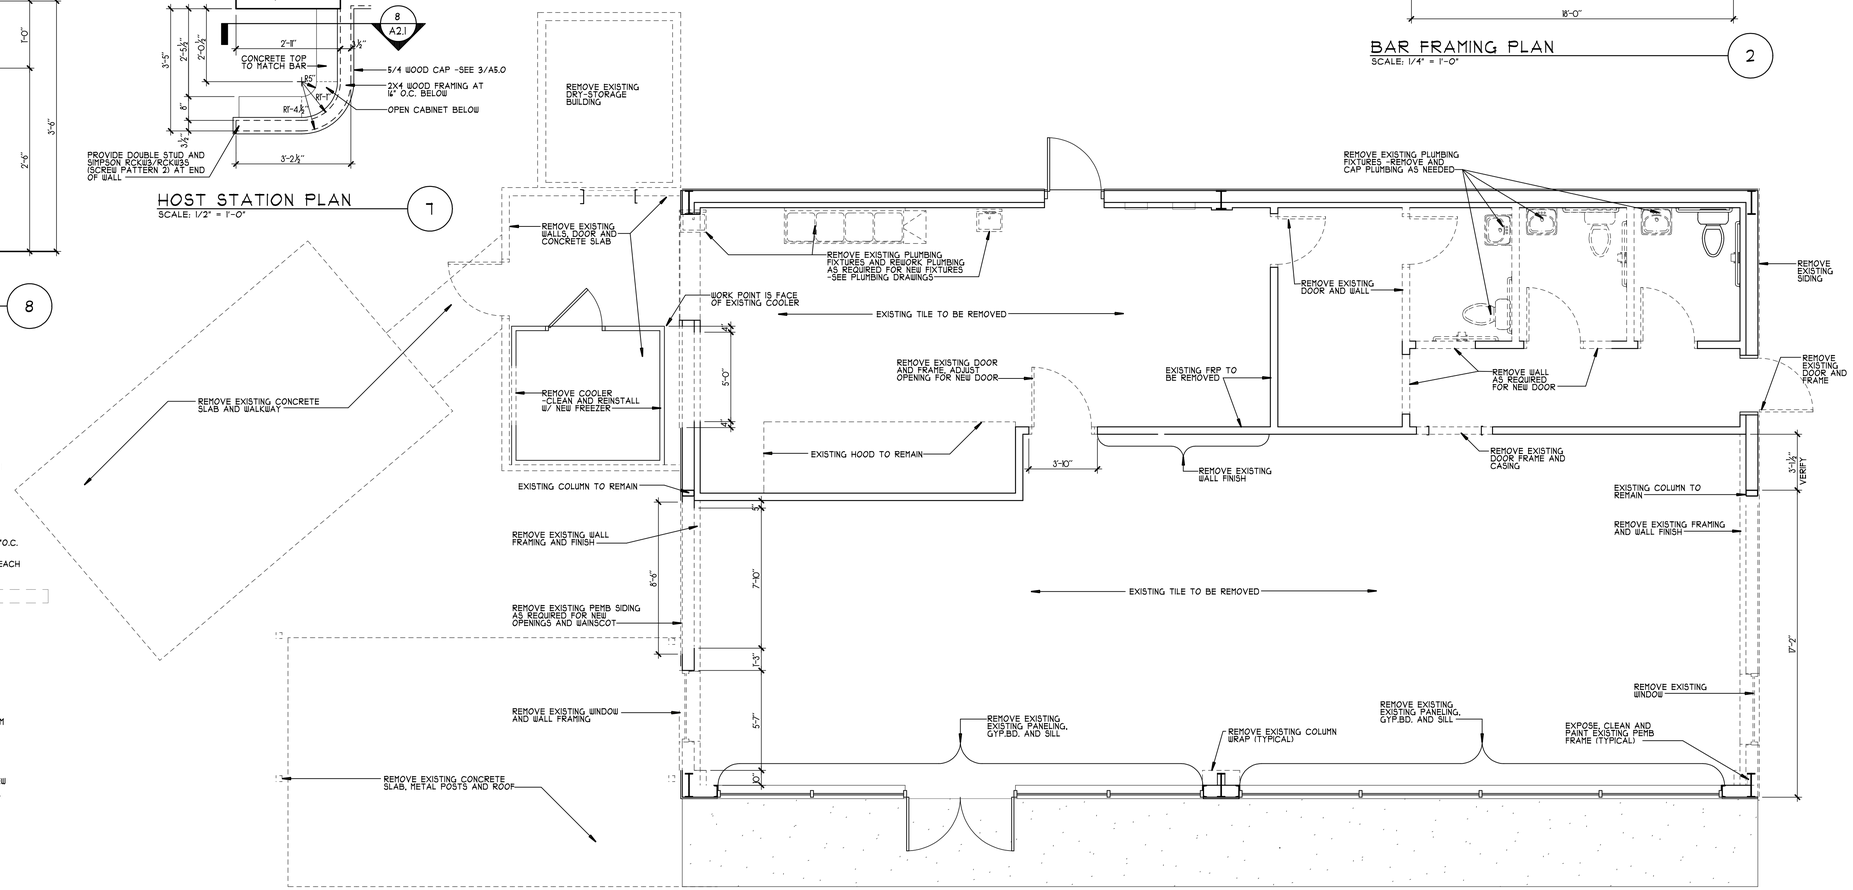

DEMOLITION PLAN

SCALE: 1/4" = 1'-0"

1

DRAWINGS AND SPECIFICATIONS ARE INSTRUMENTS OF SERVICE AND SHALL REMAIN THE PROPERTY OF THIS CORPORATION WHETHER THE PROJECT FOR WHICH THEY ARE MADE IS EXECUTED OR NOT. THEY ARE NOT TO BE USED ON OTHER PROJECTS OR EXTENSIONSTO THIS PROJECT EXCEPT BY AGREEMENT IN WRITING AND APPROPRIATE COMPENSATION TO THIS CORPORATION.

REVISIONS

NO.	DATE	DESCRIPTION

DATE OF THIS PLOT:
Wednesday, March 11, 2026

SEAL

STATE OF GEORGIA
HOMER R. LEWIS
CERTIFICATE NO. 5089
03.11.2026
REGISTERED ARCHITECT

Lewis & Associates, Inc.

Homer Lewis
230 River Cove Meadows
Social Circle, Ga. 30025
(678) 210-1001

RESTAURANT BUILDOUT AND ADDITION
FOR EAST HAVEN, LLC
651 OLD PHOENIX ROAD
EATONTON, GEORGIA 31024

RELEASED FOR CONSTRUCTION

DRAWN	BTL
CHECKED	HRL
JOB NUMBER	2515
SCALE	AS NOTED
DATE	MARCH 11, 2026
SHEET	A-2.1

3 OF 9

L:\DWG\25 JOBS\2515-New Phoenix - Pulliam\2515-A2.1 Demo Plan