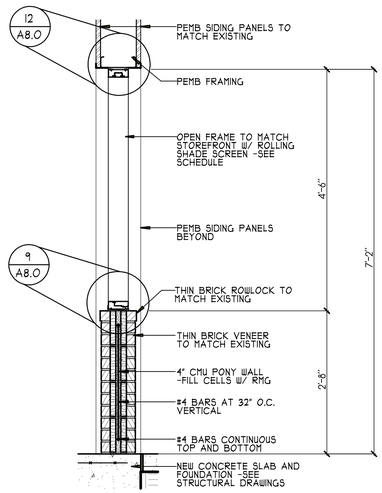

WALL SECTION
SCALE: 3/4" = 1'-0"

4

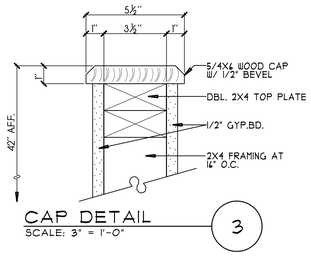

CAP DETAIL
SCALE: 3" = 1'-0"

3

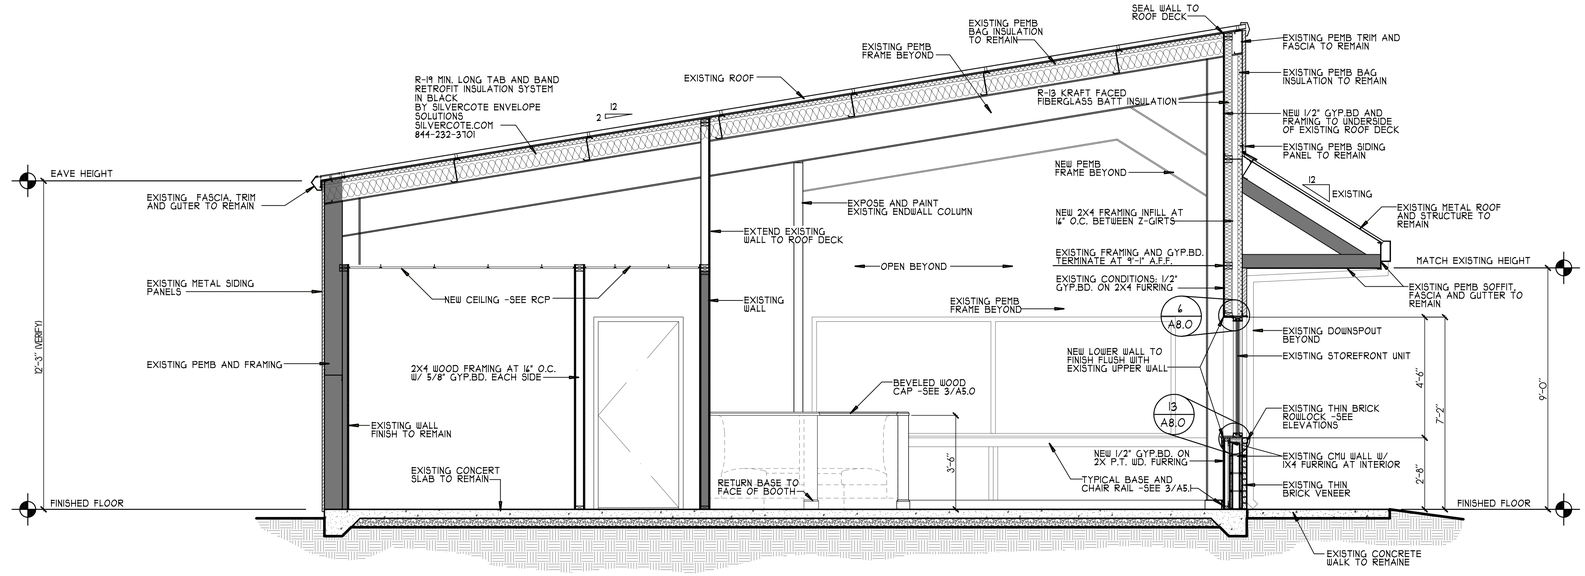

TRANSVERSE SECTION AT EXISTING
SCALE: 3/8" = 1'-0"

2

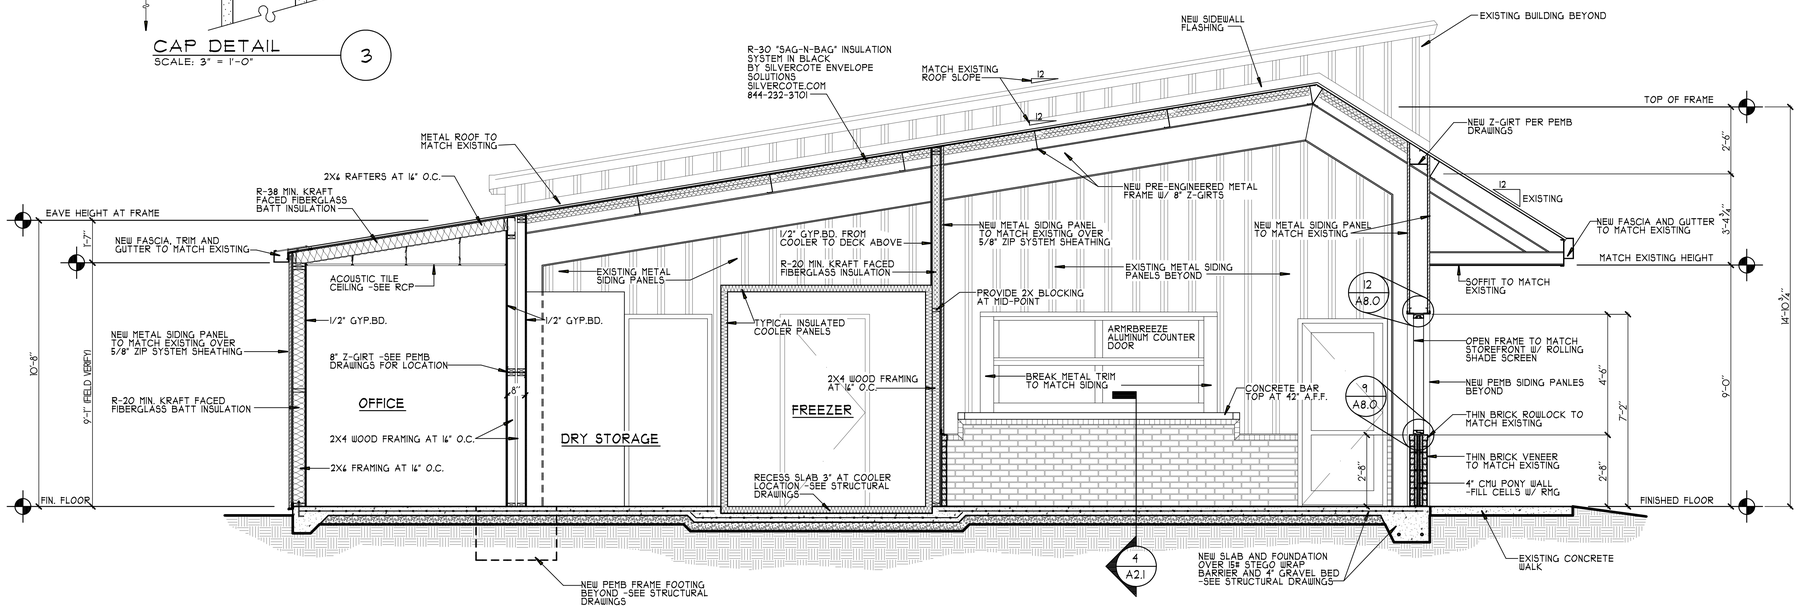

TRANSVERSE SECTION AT COVERED DINING
SCALE: 3/8" = 1'-0"

1

REVISIONS

NO.	DESCRIPTION	DATE

DATE OF THIS PLOT:
Wednesday, March 11, 2026

SEAL

STATE OF GEORGIA
Homer R. Lewis
03.11.2026
CERTIFICATE NO. 5069
REGISTERED ARCHITECT

Homer Lewis & Associates, Inc.
230 River Cove Meadows
Social Circle, Ga. 30025
(678) 210-1007

RESTAURANT BUILDOUT AND ADDITION
FOR EAST HAVEN, LLC
651 OLD PHOENIX ROAD
EATONTON, GEORGIA 31024

RELEASED FOR CONSTRUCTION

DRAWN	BTL
CHECKED	HRL
JOB NUMBER	2515
SCALE	AS NOTED
DATE	MARCH 11, 2026

SHEET
A-5.0
5 OF 9

DRAWINGS AND SPECIFICATIONS ARE INSTRUMENTS OF SERVICE AND SHALL REMAIN THE PROPERTY OF THIS CORPORATION WHETHER THE PROJECT FOR WHICH THEY ARE MADE IS EXECUTED OR NOT. THEY ARE NOT TO BE USED ON OTHER PROJECTS OR EXTENSIONSTO THIS PROJECT EXCPT BY AGREEMENT IN WRITING AND APPROPRIATE COMPENSATION TO THIS CORPORATION.