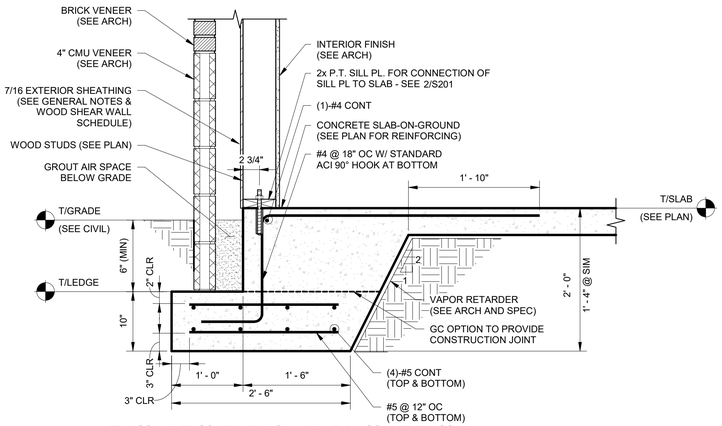

TYPICAL THICKENED SLAB AT BRICK EXERIOR LOAD-BEARING WALL - SECTION 1/S312

SCALE: 1" = 1'-0"

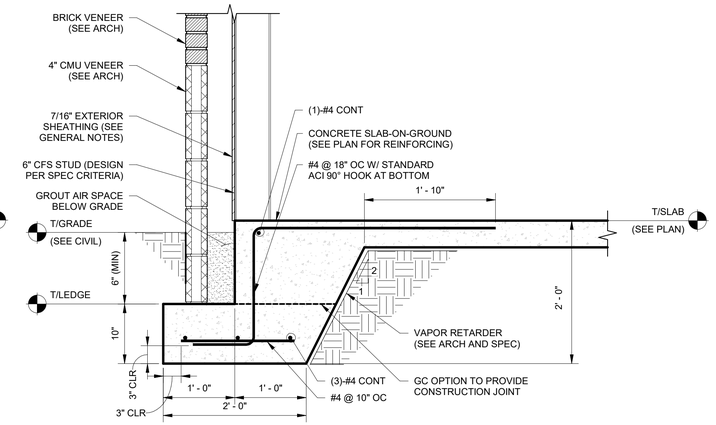

TYPICAL THICKENED SLAB AT BRICK EXERIOR CFS WALL - SECTION 2/S312

SCALE: 1" = 1'-0"

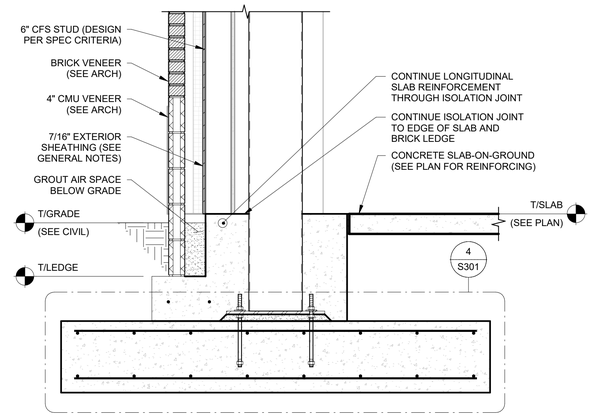

COLUMN FOOTING AT EXTERIOR WALL - SECTION 3/S312

SCALE: 3/4" = 1'-0"

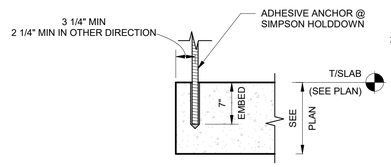

WSW4-1

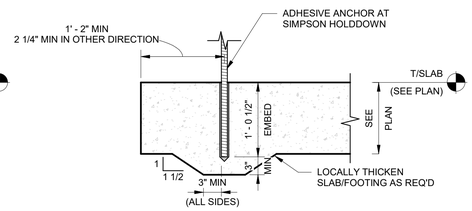

WSW4-2

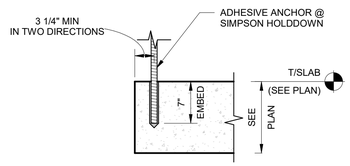

WSW6-1

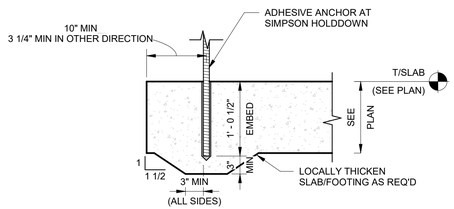

WSW6-2

SHEAR WALL SIMPSON HOLDDOWN ANCHORAGE DETAIL - SECTION 4/S312

SCALE: 1" = 1'-0"

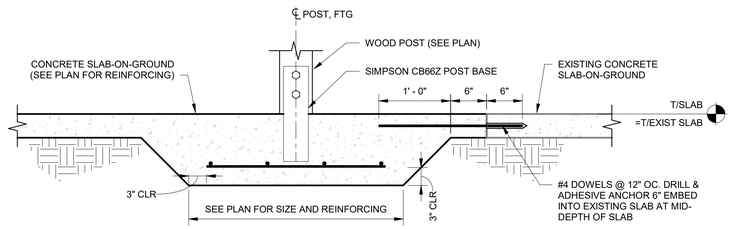

THICKENED SLAB AT WOOD POST - SECTION 5/S312

SCALE: 1" = 1'-0"

Brown AND Caldwell

BROWN AND CALDWELL
900 HAMMOND DRIVE, SUITE 500
ATLANTA, GA 30328

wendel

THIS DRAWING IS NOT VALID FOR CONSTRUCTION PURPOSES UNLESS IT BEARS THE SEAL AND SIGNATURE OF A DULY REGISTERED PROFESSIONAL

CONSTRUCTION DOCUMENTS

NCWSA NEWTON COUNTY WATER & SEWERAGE AUTHORITY

NCWSA OFFICE ADDITION

REVISIONS

REV	DATE	DESCRIPTION

LINE IS 2 INCHES AT FULL SIZE

DESIGNED: Designer
DRAWN: Author
CHECKED: Checker
CHECKED:
APPROVED: Approver
FILENAME

BC PROJECT NUMBER
616202
CLIENT PROJECT NUMBER

SLAB-ON-GROUND DETAILS

DRAWING NUMBER
S312

Plot Date: 4/27/2026 6:48:01 PM Path: Autodesk Docs://NCWSA Admin Bldg_ V25/0250683-NCWSA Office Addition-R25-STRUCT.rvt