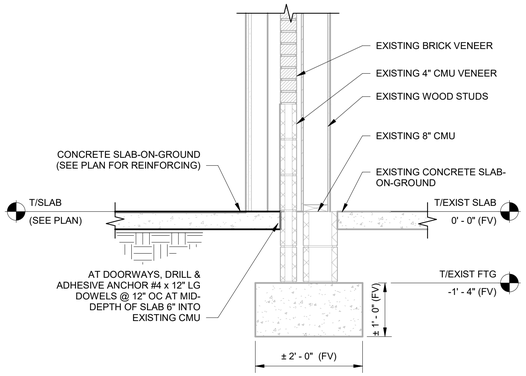

SLAB-ON-GROUND AT EXISTING BRICK VENEER - SECTION

SCALE: 3/4" = 1'-0"

1 / S313

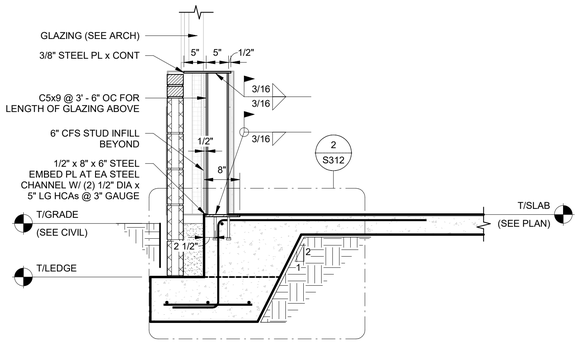

CANTILEVERED STEEL CHANNEL AT WINDOW SILL SUPPORT - SECTION

SCALE: 3/4" = 1'-0"

2 / S313

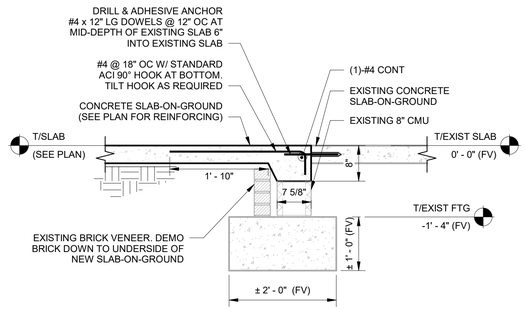

SLAB-ON-GROUND AT EXISTING SLAB-ON-GROUND

SCALE: 3/4" = 1'-0"

3 / S313

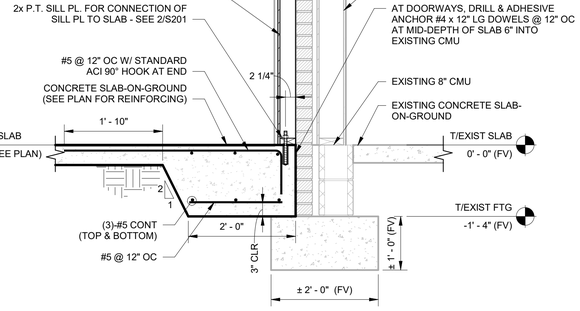

INTERIOR LOAD-BEARING WOOD WALL AT EXISTING EXTERIOR WOOD WALL - SECTION

SCALE: 3/4" = 1'-0"

4 / S313

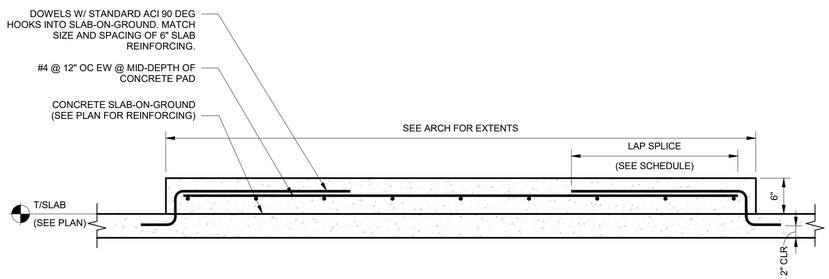

BUILT-UP CONCRETE PAD - SECTION

SCALE: 1" = 1'-0"

5 / S313

Brown AND Caldwell

BROWN AND CALDWELL
900 HAMMOND DRIVE, SUITE 500
ATLANTA, GA 30328

wendel

THIS DRAWING IS NOT VALID FOR CONSTRUCTION PURPOSES UNLESS IT BEARS THE SEAL AND SIGNATURE OF A DULY REGISTERED PROFESSIONAL

CONSTRUCTION DOCUMENTS

NCWSA NEWTON COUNTY WATER & SEWERAGE AUTHORITY

NCWSA OFFICE ADDITION

REVISIONS

REV	DATE	DESCRIPTION

LINE IS 2 INCHES AT FULL SIZE

DESIGNED:	Designer
DRAWN:	Author
CHECKED:	Checker
CHECKED:	
APPROVED:	Approver

FILENAME

BC PROJECT NUMBER
616202

CLIENT PROJECT NUMBER

SLAB-ON-GROUND DETAILS

DRAWING NUMBER
S313

Plot Date: 4/27/2026 6:48:04 PM Path: Autodesk Docs://NCWSA Admin Bldg_ V25/0250683-NCWSA Office Addition-R25-STRUCT.rvt