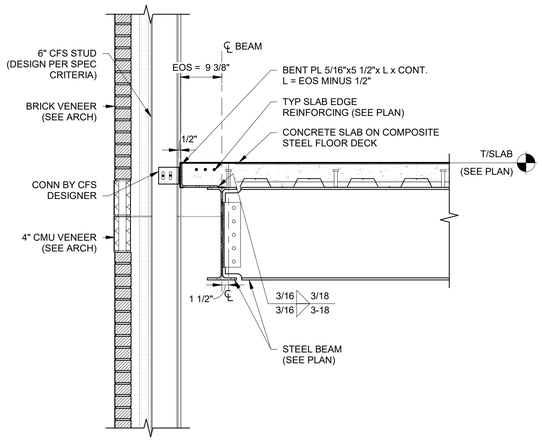

STEEL COMPOSITE FLOOR FRAMING AT EXTERIOR WALL - SECTION 1 S513

SCALE: 3/4" = 1'-0"

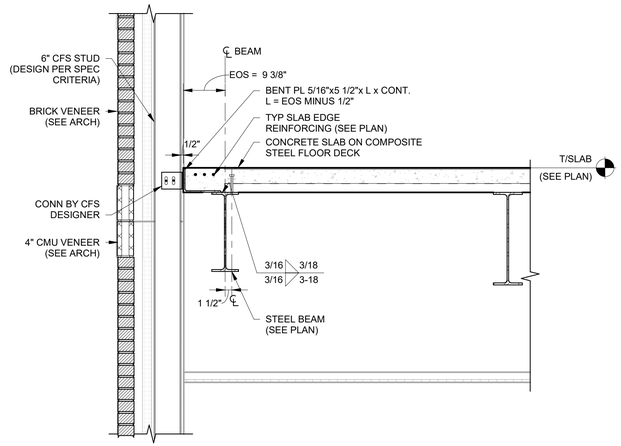

STEEL COMPOSITE FLOOR FRAMING AT EXTERIOR WALL - SECTION 2 S513

SCALE: 3/4" = 1'-0"

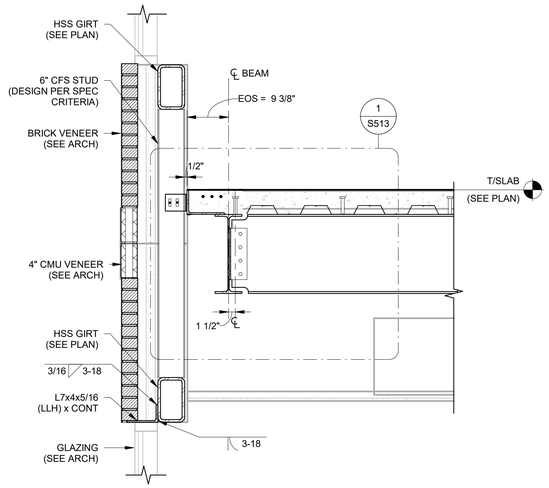

STEEL COMPOSITE FLOOR FRAMING AT EXTERIOR WALL WITH HSS GIRTS - SECTION 3 S513

SCALE: 3/4" = 1'-0"

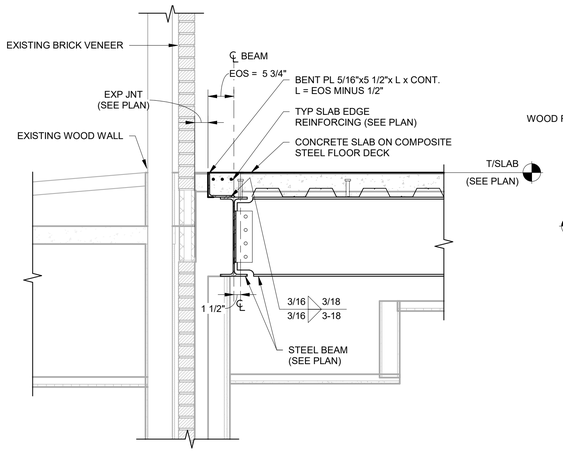

STEEL COMPOSITE FLOOR FRAMING AT EXPANSION JOINT - SECTION 4 S513

SCALE: 3/4" = 1'-0"

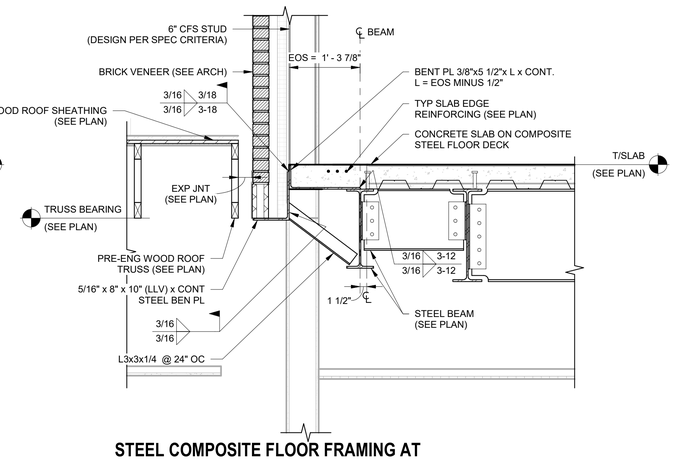

STEEL COMPOSITE FLOOR FRAMING AT EXPANSION JOINT AT WOOD ADDITION - SECTION 5 S513

SCALE: 3/4" = 1'-0"

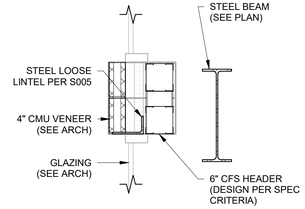

EXTERIOR CMU VENEER SUPPORT AT FLOOR OPENING - SECTION 6 S513

SCALE: 3/4" = 1'-0"

Brown AND Caldwell

BROWN AND CALDWELL
900 HAMMOND DRIVE, SUITE 500
ATLANTA, GA 30328

wendel

THIS DRAWING IS NOT VALID FOR CONSTRUCTION PURPOSES UNLESS IT BEARS THE SEAL AND SIGNATURE OF A DULY REGISTERED PROFESSIONAL

CONSTRUCTION DOCUMENTS

NCWSA OFFICE ADDITION

REVISIONS

REV	DATE	DESCRIPTION

LINE IS 2 INCHES AT FULL SIZE

DESIGNED: Designer
DRAWN: Author
CHECKED: Checker
CHECKED:
APPROVED: Approver
FILENAME

BC PROJECT NUMBER
616202
CLIENT PROJECT NUMBER

COMPOSITE STEEL FRAMING DETAILS

DRAWING NUMBER
S513

Plot Date: 4/27/2026 6:48:21 PM Path: Autodesk Docs://NCWSA Admin Bldg_ V25/0250683-NCWSA Office Addition-R25-STRUCT.rvt