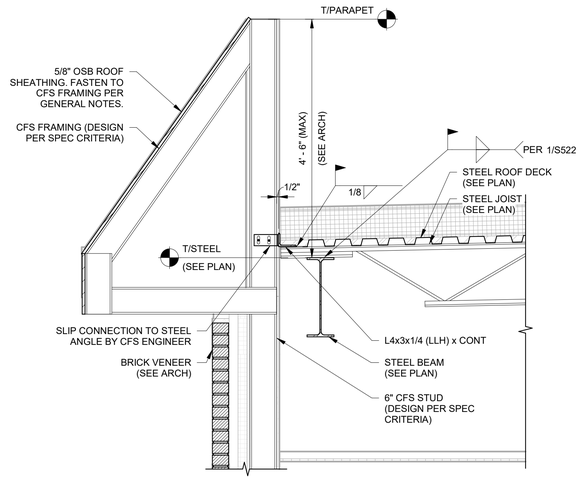

STEEL ROOF FRAMING AT EXTERIOR WALL WITH MANSARD ROOF - SECTION 1 S523

SCALE: 3/4" = 1'-0"

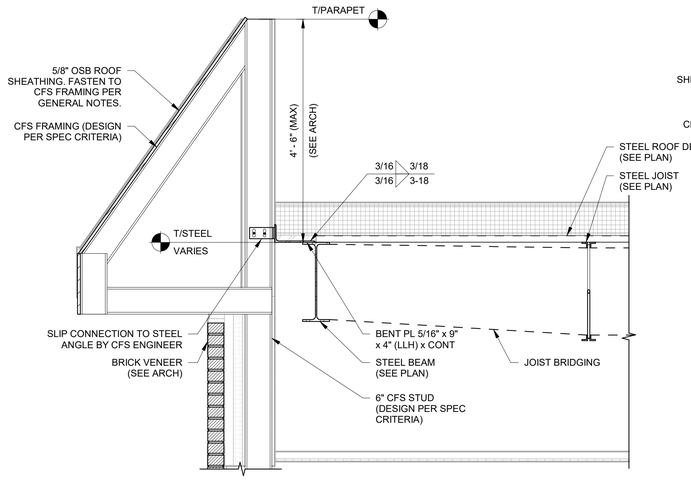

STEEL ROOF FRAMING AT EXTERIOR WALL WITH MANSARD ROOF - SECTION 2 S523

SCALE: 3/4" = 1'-0"

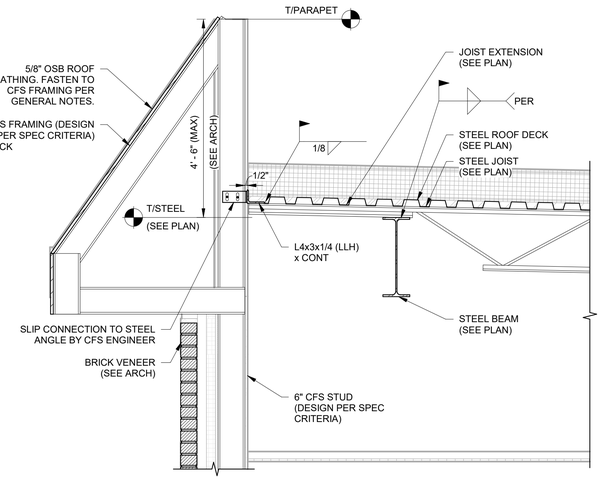

STEEL ROOF FRAMING WITH JOIST EXTENSION AT EXTERIOR WALL WITH MANSARD ROOF - SECTION 3 S523

SCALE: 3/4" = 1'-0"

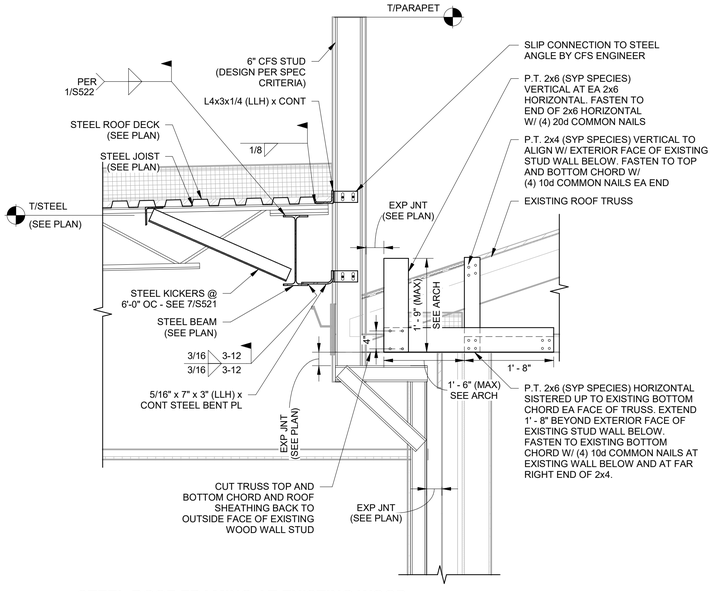

STEEL ROOF FRAMING AT EXISTING WOOD ROOF FRAMING - SECTION 4 S523

SCALE: 3/4" = 1'-0"

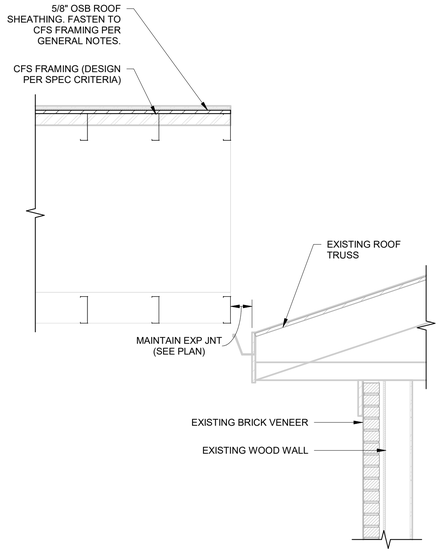

STEEL ROOF FRAMING AT EXISTING WOOD ROOF FRAMING - SECTION 5 S523

SCALE: 3/4" = 1'-0"

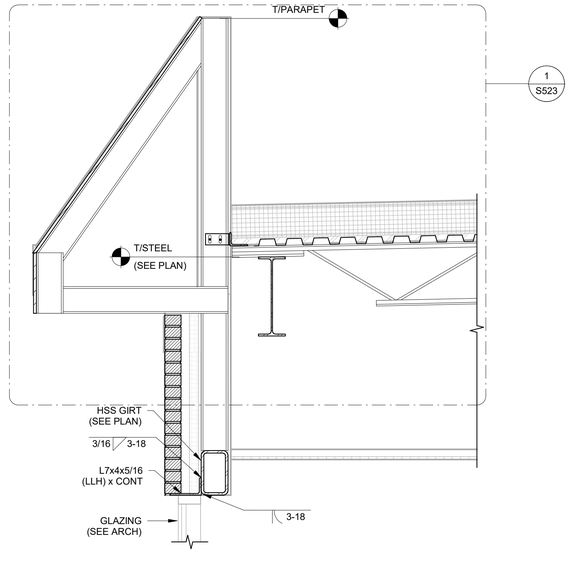

STEEL ROOF FRAMING AT EXTERIOR WALL WITH MANSARD ROOF WITH HSS GIRT BELOW - SECTION 6 S523

SCALE: 3/4" = 1'-0"

Brown AND Caldwell

BROWN AND CALDWELL
900 HAMMOND DRIVE, SUITE 500
ATLANTA, GA 30328

wendel

THIS DRAWING IS NOT VALID FOR CONSTRUCTION PURPOSES UNLESS IT BEARS THE SEAL AND SIGNATURE OF A DULY REGISTERED PROFESSIONAL

CONSTRUCTION DOCUMENTS

NCWSA NEWTON COUNTY WATER & SEWERAGE AUTHORITY

NCWSA OFFICE ADDITION

REVISIONS

REV	DATE	DESCRIPTION

LINE IS 2 INCHES AT FULL SIZE

DESIGNED:	Designer
DRAWN:	Author
CHECKED:	Checker
CHECKED:	
APPROVED:	Approver

FILENAME

BC PROJECT NUMBER
616202
CLIENT PROJECT NUMBER

STEEL ROOF FRAMING DETAILS

DRAWING NUMBER
S523

Plot Date: 4/27/2026 6:48:31 PM Path: Autodesk Docs://NCWSA Admin Bldg_ V25/0250683-NCWSA Office Addition-R25-STRUCT.rvt