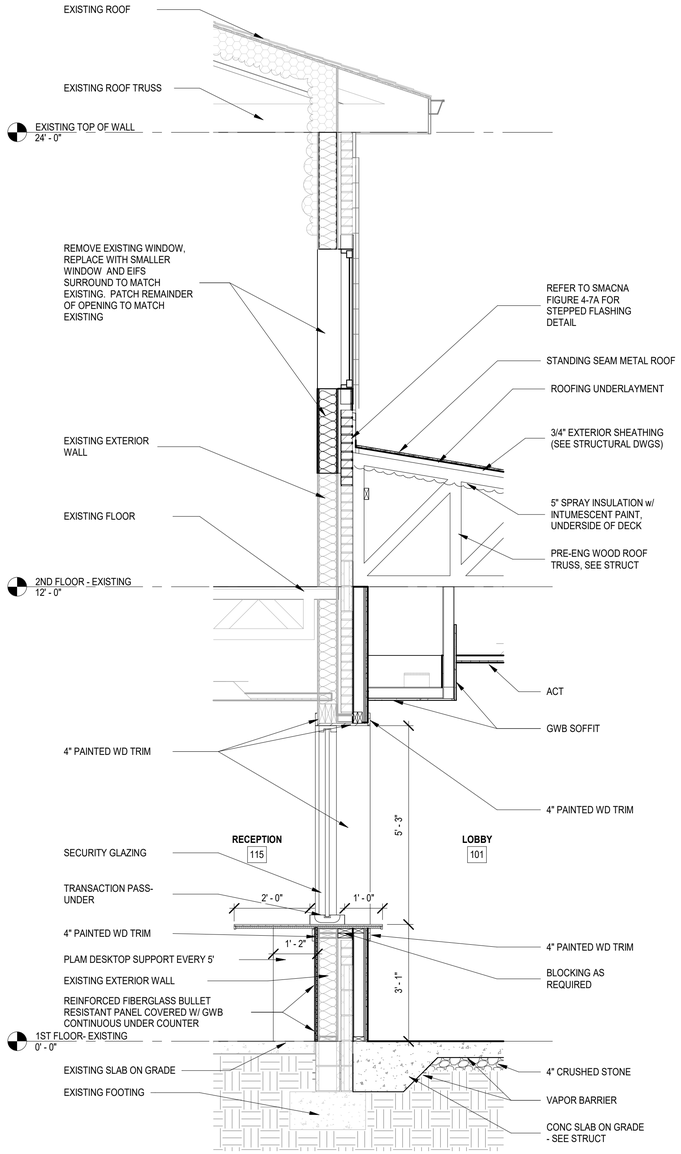

1 SECTION THRU RECEPTION
SCALE: 1/2" = 1'-0"

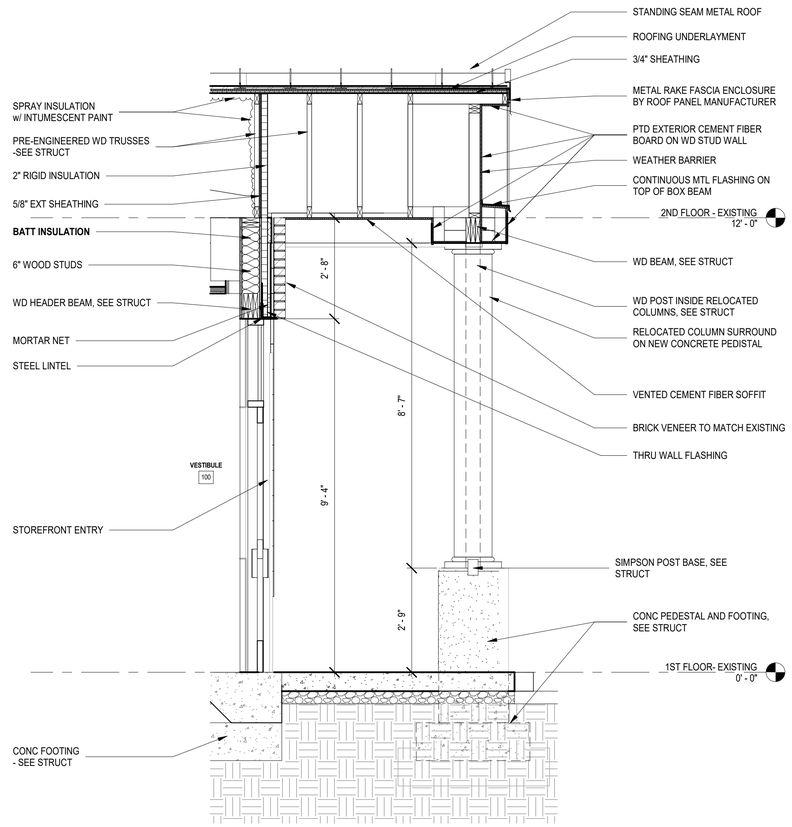

2 SECTION THRU ENTRY
SCALE: 1/2" = 1'-0"

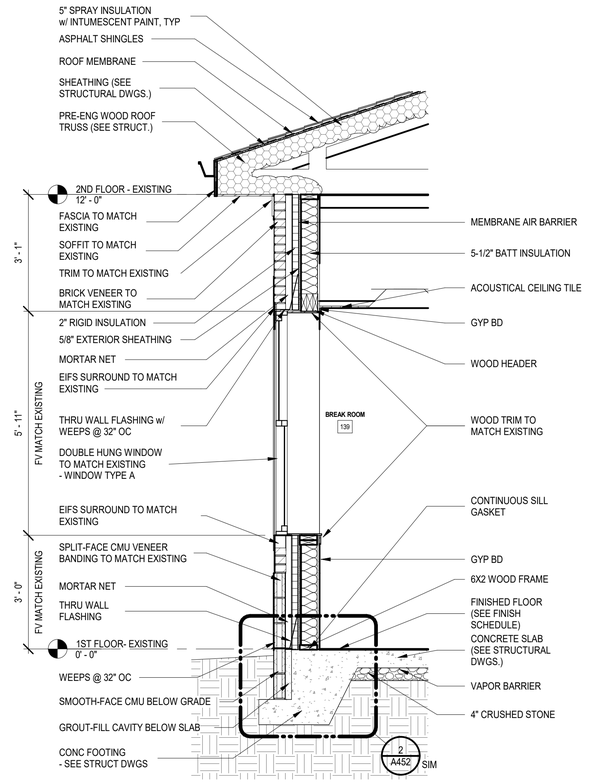

3 SECTION THRU BREAK RM
SCALE: 1/2" = 1'-0"

BROWN AND CALDWELL
900 HAMMOND DRIVE, SUITE 500
ATLANTA, GA 30328

THIS DRAWING IS NOT VALID FOR CONSTRUCTION PURPOSES UNLESS IT BEARS THE SEAL AND SIGNATURE OF A DULY REGISTERED PROFESSIONAL

CONSTRUCTION DOCUMENTS

NCWSA OFFICE ADDITION

REVISIONS

REV	DATE	DESCRIPTION

LINE IS 2 INCHES AT FULL SIZE

DESIGNED: MW4
DRAWN: MW4
CHECKED: DEK
CHECKED:
APPROVED: Approver

FILENAME

BC PROJECT NUMBER
616202
CLIENT PROJECT NUMBER

WALL SECTIONS

DRAWING NUMBER
A352

Plot Date: 4/27/2026 11:27:02 PM Path: C:\Users\mw4\OneDrive - Wendel\Documents\616202-NCWSA-ARCH_V25(Central)_mwordenFW4J7.rvt