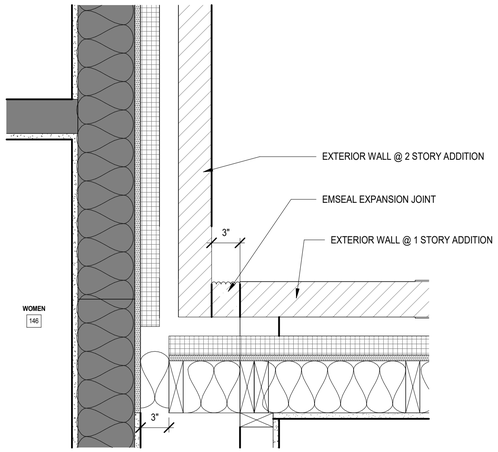

1 EXT WALL EXPANSION JOINT
SCALE: 1 1/2" = 1'-0"

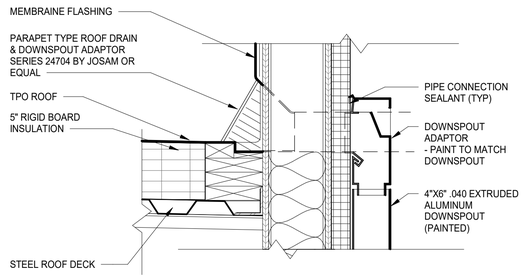

3 DETAIL - THRU WALL DETAIL
SCALE: 1 1/2" = 1'-0"

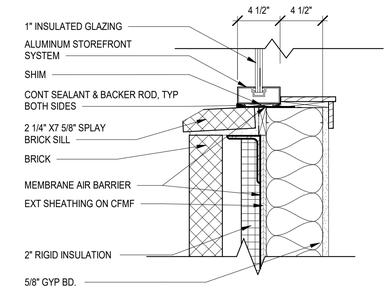

4 EXT STOREFRONT SILL @ MASONRY
SCALE: 1 1/2" = 1'-0"

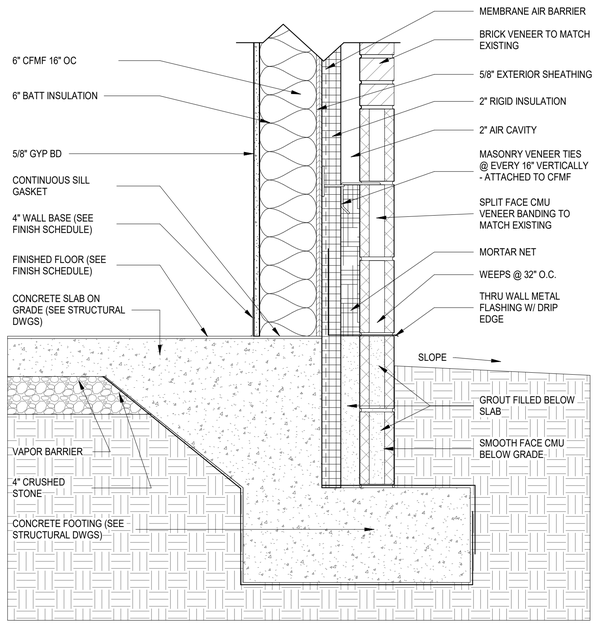

2 DETAIL - CMU WALL @ BASE
SCALE: 1 1/2" = 1'-0"

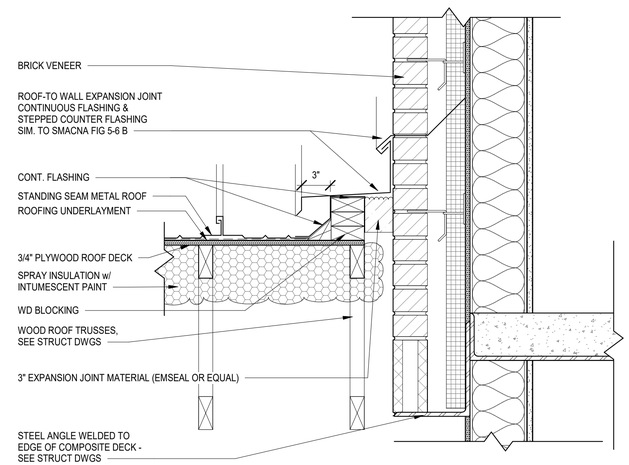

5 EXPANSION JOINT @ METAL ROOF
SCALE: 1 1/2" = 1'-0"

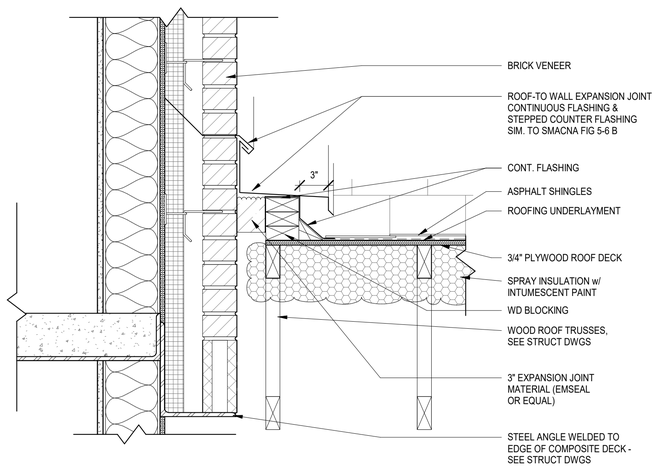

6 EXPANSION JOINT @ SHINGLE ROOF
SCALE: 1 1/2" = 1'-0"

Brown AND Caldwell
BROWN AND CALDWELL
900 HAMMOND DRIVE, SUITE 500
ATLANTA, GA 30328
wendel

THIS DRAWING IS NOT VALID FOR CONSTRUCTION PURPOSES UNLESS IT BEARS THE SEAL AND SIGNATURE OF A DULY REGISTERED PROFESSIONAL

CONSTRUCTION DOCUMENTS

NCWSA
NEWTON COUNTY WATER & SEWERAGE AUTHORITY

NCWSA OFFICE ADDITION

REVISIONS

REV	DATE	DESCRIPTION

LINE IS 2 INCHES AT FULL SIZE

DESIGNED: MW4
DRAWN: MW4
CHECKED: DEK
CHECKED:
APPROVED: Approver

FILENAME

BC PROJECT NUMBER
616202
CLIENT PROJECT NUMBER

DETAILS

DRAWING NUMBER
A452

Plot Date: 4/27/2026 11:27:03 PM Path: C:\Users\mw4\OneDrive - Wendell\Documents\616202-NCWSA-ARCH_V25(Central)_mwordenFW4.rvt