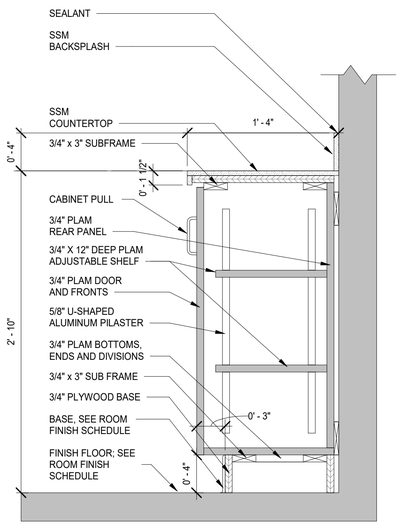

1 16" DEEP EXEC. CONF. RM & LOBBY CASEWORK DETAIL
SCALE: 1 1/2" = 1'-0"

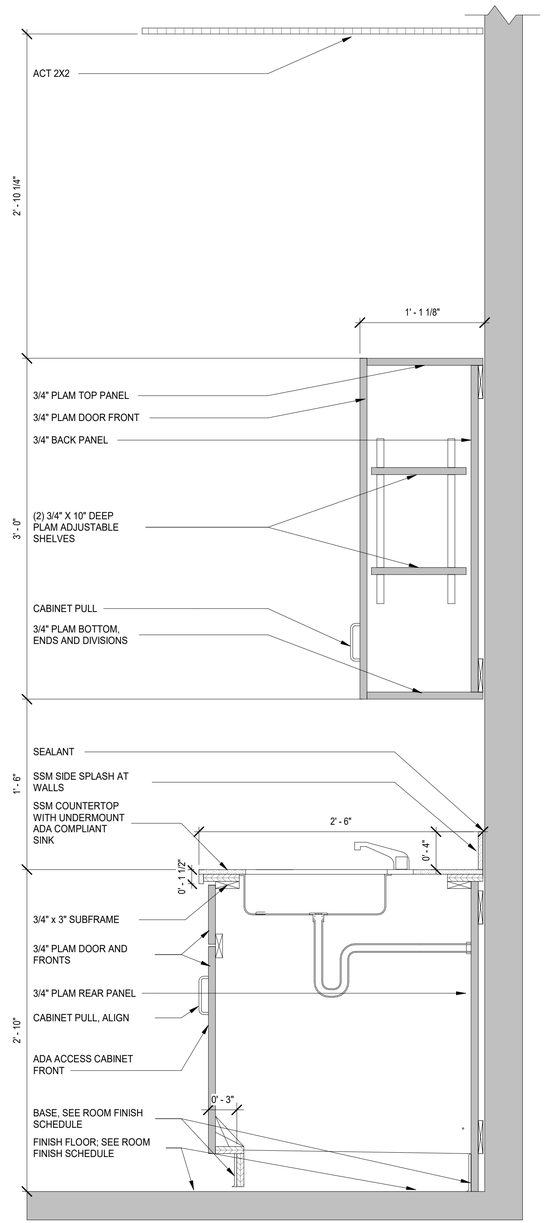

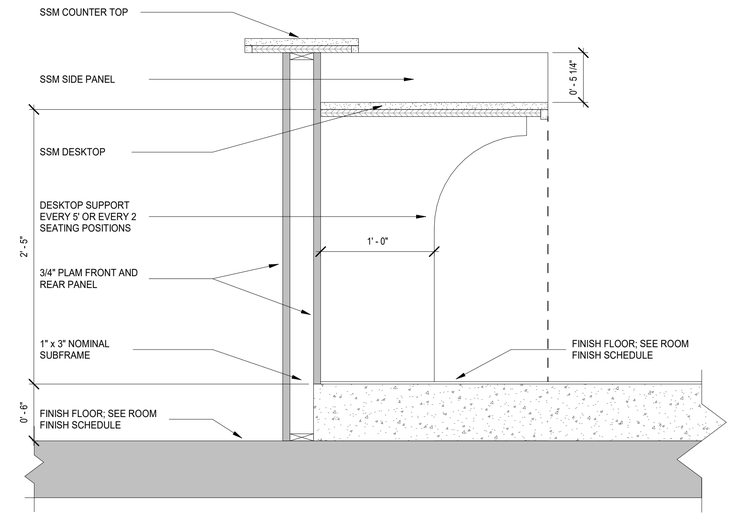

4 BOARD RM MILLWORK 1
SCALE: 1 1/2" = 1'-0"

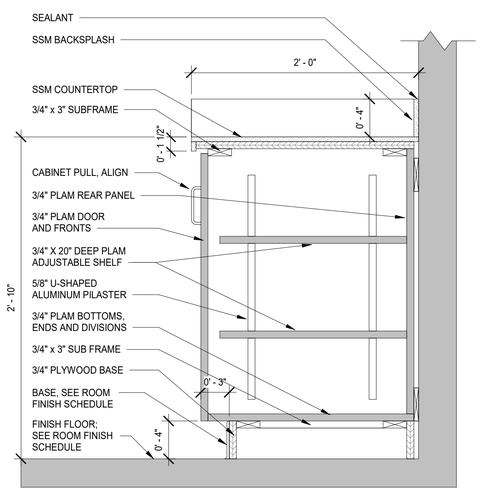

2 24" DEEP LOBBY CASEWORK DETAIL
SCALE: 1 1/2" = 1'-0"

3 MILLWORK SINK DETAIL
SCALE: 1 1/2" = 1'-0"

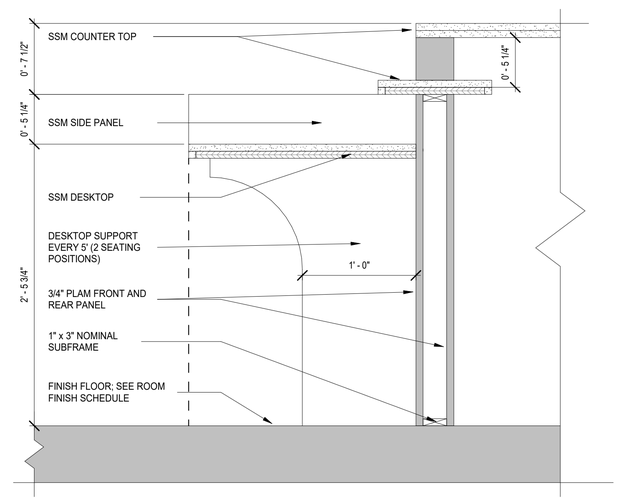

5 BOARD RM MILLWORK 2
SCALE: 1 1/2" = 1'-0"

Brown AND Caldwell
BROWN AND CALDWELL
900 HAMMOND DRIVE, SUITE 500
ATLANTA, GA 30328
wendel

THIS DRAWING IS NOT VALID FOR CONSTRUCTION PURPOSES UNLESS IT BEARS THE SEAL AND SIGNATURE OF A DULY REGISTERED PROFESSIONAL

CONSTRUCTION DOCUMENTS

NCWSA
NEWTON COUNTY WATER & SEWERAGE AUTHORITY

NCWSA OFFICE ADDITION

REVISIONS

REV	DATE	DESCRIPTION

LINE IS 2 INCHES AT FULL SIZE

DESIGNED: MW4
DRAWN: LDG
CHECKED: DEK
CHECKED:
APPROVED: Approver

FILENAME

BC PROJECT NUMBER
616202
CLIENT PROJECT NUMBER

INTERIOR SECTION DETAILS CASEWORK AND MILLWORK

DRAWING NUMBER
A800

Path: C:\Users\mw4\OneDrive - Wendel\Documents\616202-NCWSA-ARCH_V25(Central)_mwordenFW4J7.rvt
Plot Date: 4/27/2026 11:27:11 PM