ⓧ DEMOLITION NOTES:

1. REMOVE TRANSFER AIR ASSEMBLY INCLUDING RESISTER AND DUCTWORK IN THEIR ENTIRETY.
2. REMOVE DIFFUSERS, REGISTERS, GRILLS AND ASSOCIATED DUCTWORK IN THEIR ENTIRETY. CAP AND SEAL DUCT AT TAP.

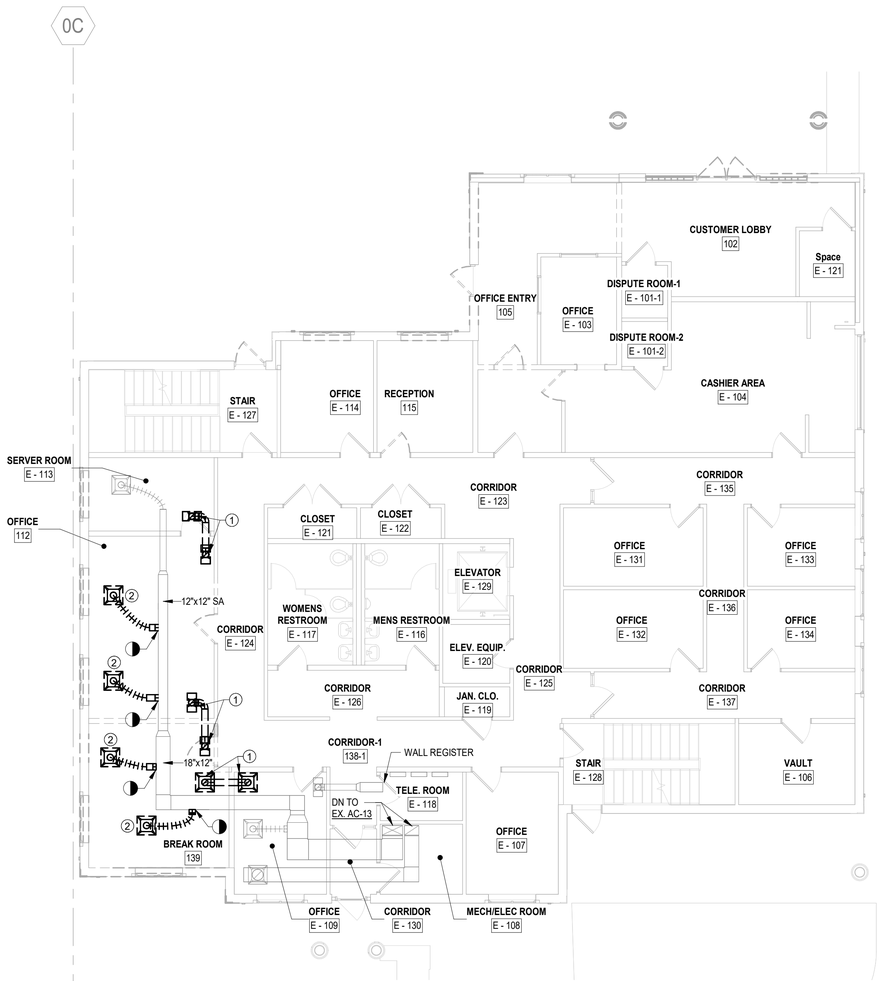

1 FIRST FLOOR DEMOLITION PLAN
SCALE: 1/8" = 1'-0"

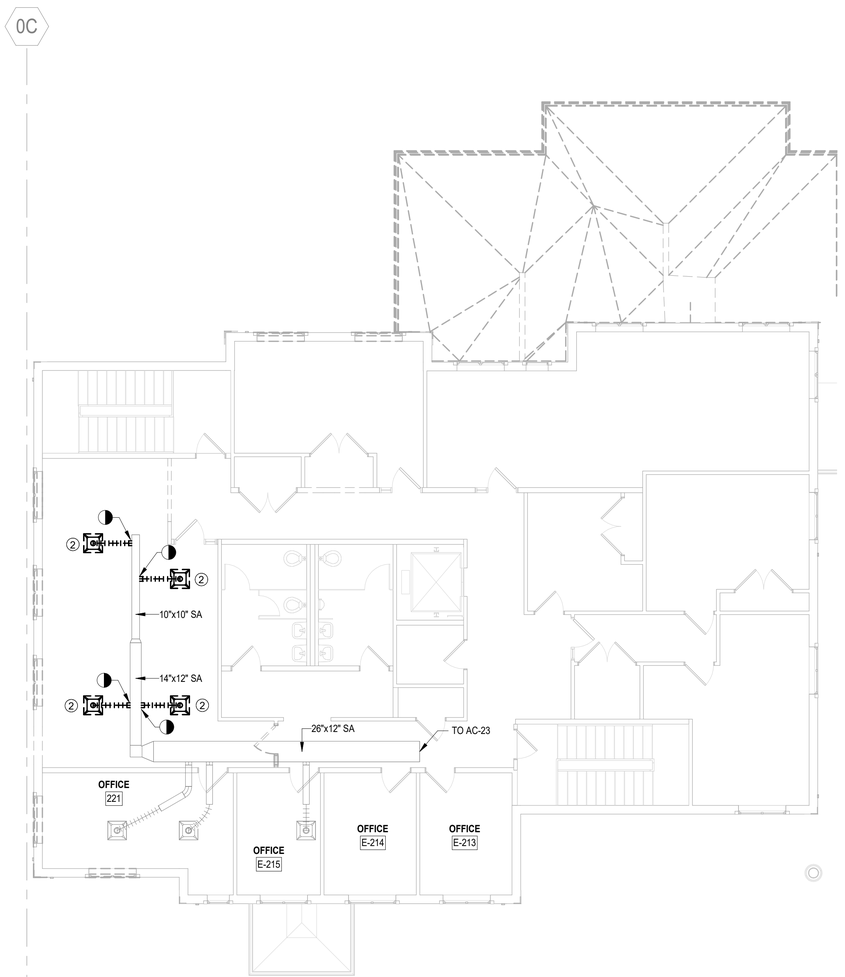

2 SECOND FLOOR DEMOLITION PLAN
SCALE: 1/8" = 1'-0"

BROWN AND CALDWELL
900 HAMMOND DRIVE, SUITE 500
ATLANTA, GA 30328

THIS DRAWING IS NOT VALID FOR CONSTRUCTION PURPOSES UNLESS IT BEARS THE SEAL AND SIGNATURE OF A DULY REGISTERED PROFESSIONAL

CONSTRUCTION DOCUMENTS

NCWSA OFFICE ADDITION

REVISIONS

REV	DATE	DESCRIPTION

LINE IS 2 INCHES AT FULL SIZE

DESIGNED: CJP
DRAWN: CJP
CHECKED: NBN
CHECKED:
APPROVED: RFJ

FILENAME

BC PROJECT NUMBER
Project Number
CLIENT PROJECT NUMBER

FIRST & SECOND FLOOR DEMO PLAN

DRAWING NUMBER
MD101