GENERAL NOTES:

A. ALL EMERGENCY LIGHTING FIXTURES WILL BE WIRED TO BE SWITCHED ON/OFF WITH THE ROOM LIGHT SWITCH.

B. UNLESS OTHERWISE NOTED, ALL LIGHTING FIXTURES SHOWN ON THIS SHEET SHALL BE FED FROM PANELBOARD PP2 LOCATED IN ELEC ROOM 141.

CONSTRUCTION NOTES:

1. PROVIDE (1) WALL MOUNTED OCCUPANCY SENSOR LIGHT SWITCH WITH DIMMING CAPABILITIES AT THIS LOCATION.

2. CIRCUIT NEW LUMINAIRES TO EXISTING LIGHT SWITCH BRANCH CIRCUIT IN THIS CORRIDOR LOCATION.

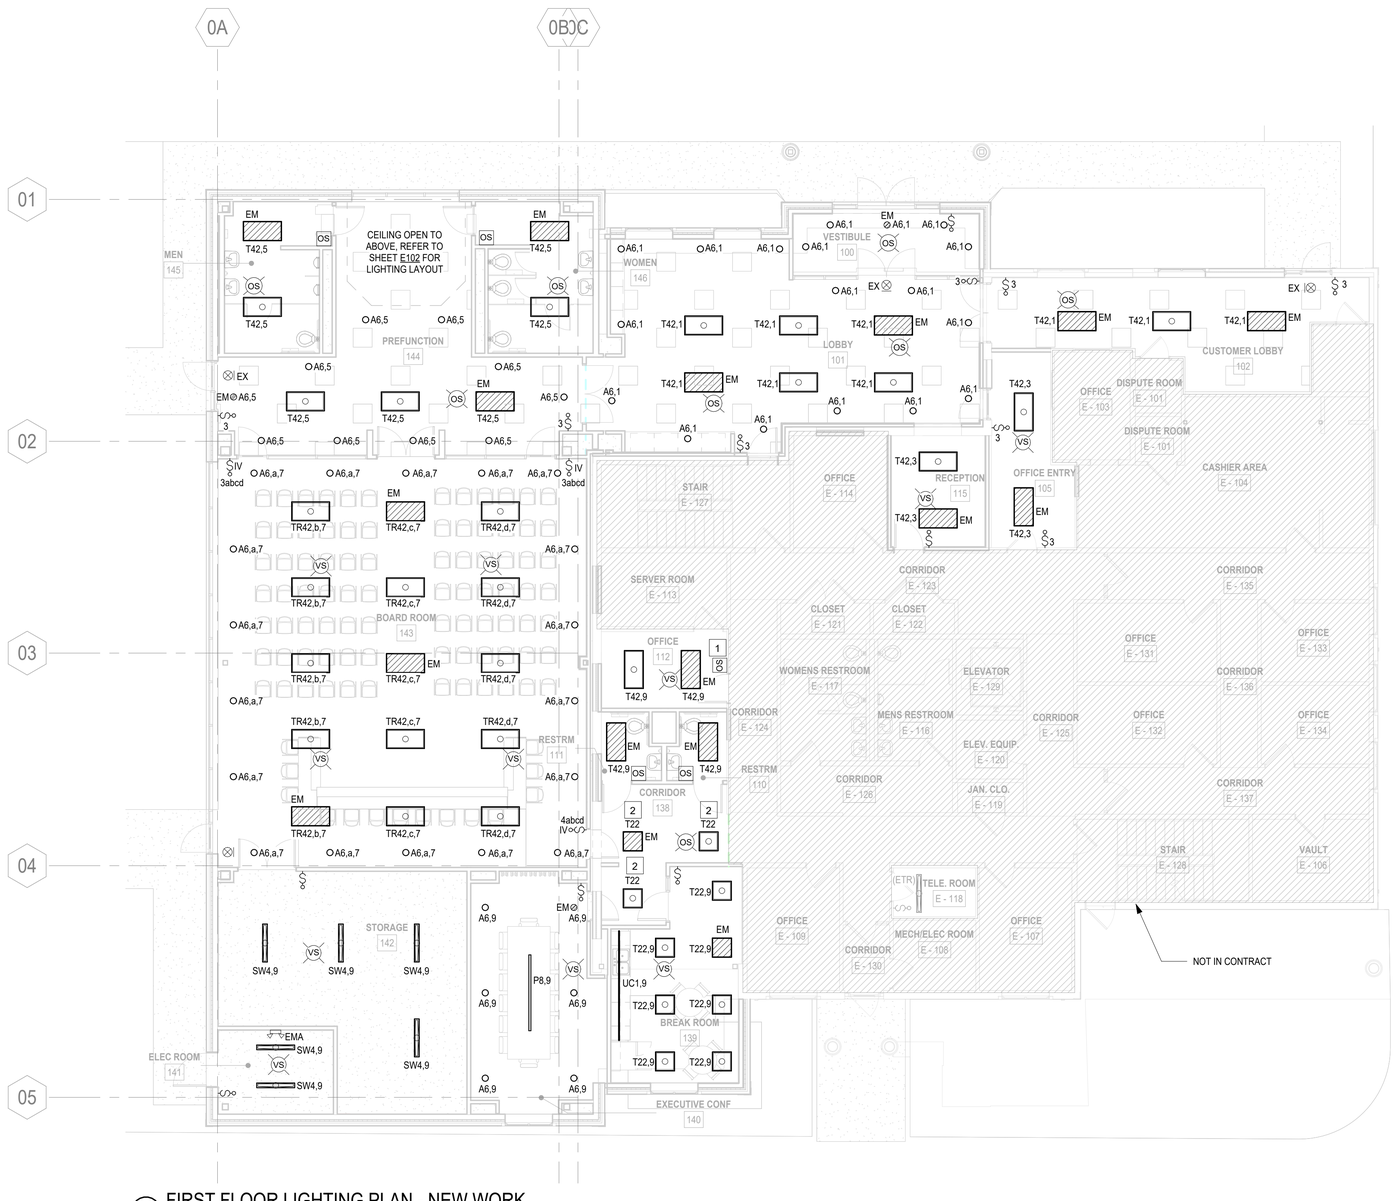

1 FIRST FLOOR LIGHTING PLAN - NEW WORK
SCALE: 1/8" = 1'-0"

Brown AND Caldwell
BROWN AND CALDWELL
900 HAMMOND DRIVE, SUITE 500
ATLANTA, GA 30328

wendel

THIS DRAWING IS NOT VALID FOR CONSTRUCTION PURPOSES UNLESS IT BEARS THE SEAL AND SIGNATURE OF A DULY REGISTERED PROFESSIONAL

60% DESIGN DOCUMENTS

NCWSA NEWTON COUNTY WATER & SEWERAGE AUTHORITY

NCWSA OFFICE ADDITION

REVISIONS

REV	DATE	DESCRIPTION

LINE IS 2 INCHES AT FULL SIZE

DESIGNED: MAP
DRAWN: MAP
CHECKED: JFW
CHECKED:
APPROVED:

FILENAME

BC PROJECT NUMBER 616202
CLIENT PROJECT NUMBER

FIRST FLOOR LIGHTING PLAN - NEW WORK

DRAWING NUMBER
E101

Plot Date: 4/27/2026 10:18:43 PM Path:Autodesk Docs://NCWSA Admin Bldg_ V25/616202-NCWSA-ELEC_V25.rvt