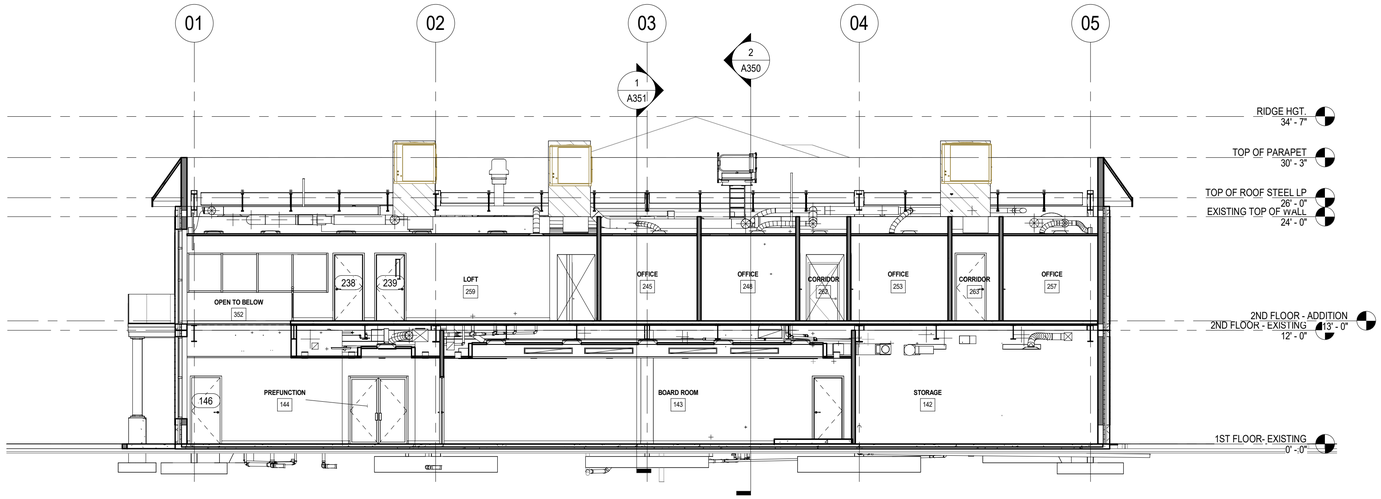

1 SECTION AA - ADDITION
SCALE: 1/8" = 1'-0"

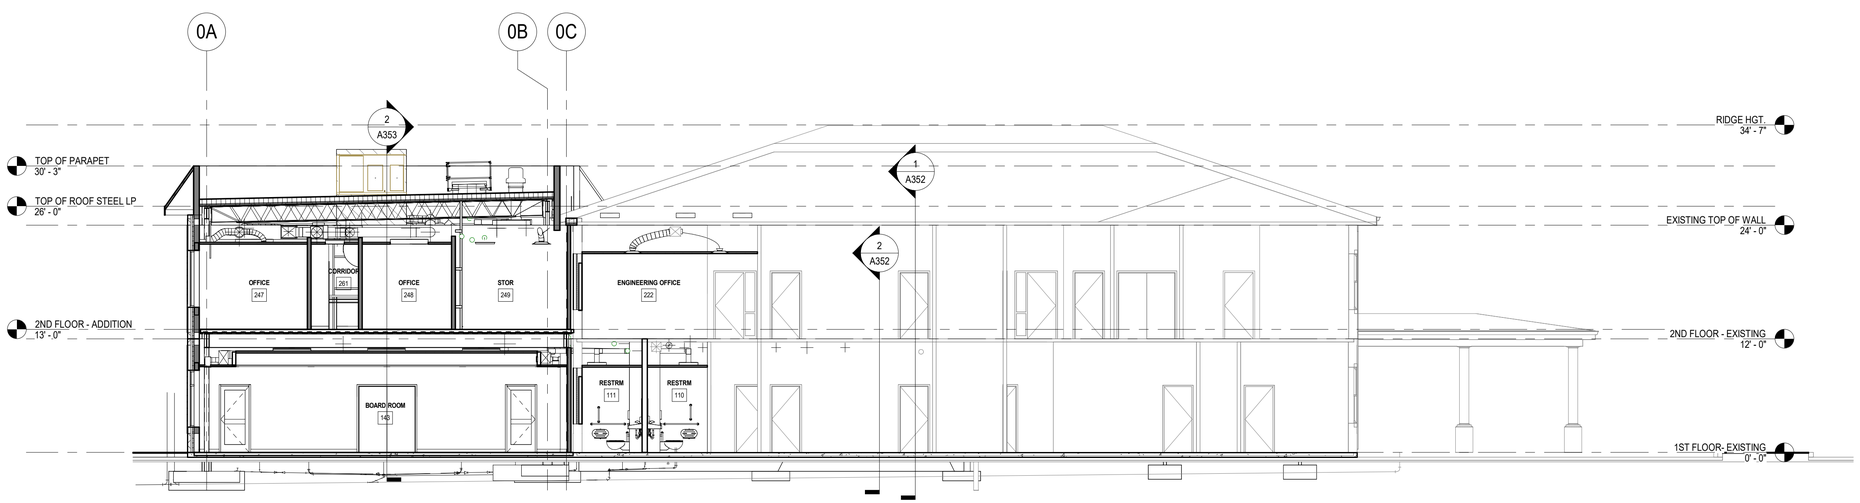

2 SECTION BB - SOUTH CORRIDOR
SCALE: 1/8" = 1'-0"

Brown AND Caldwell
BROWN AND CALDWELL
900 HAMMOND DRIVE, SUITE 500
ATLANTA, GA 30328
wendel

STATE OF GEORGIA
MARK A. WINNINGHAM
CERTIFICATE No. 0000
REGISTERED ARCHITECT
7/1/2026

CONSTRUCTION DOCUMENTS
07/01/2026

NCWSA
NEWTON COUNTY WATER & SEWERAGE AUTHORITY

NCWSA OFFICE ADDITION

REVISIONS

REV	DATE	DESCRIPTION

LINE IS 2 INCHES AT FULL SIZE

DESIGNED: MW4
DRAWN: LDG
CHECKED: DEK
CHECKED:
APPROVED: Approver

FILENAME

BC PROJECT NUMBER
616202
CLIENT PROJECT NUMBER

BUILDING SECTIONS

DRAWING NUMBER
A350

Path: Autodesk Docs://NCWSA Admin Bldg_ V25/616202-NCWSA-ARCH_V25(Central).rvt
Plot Date: 7/1/2026 5:01:54 PM