FLOOR PLAN NOTES

1. UNLESS OTHERWISE NOTED, INTERIOR PARTITIONS TO BE TYPE 4 S A
2. SEE G100 FOR FIRE EXTINGUISHER LOCATIONS
3. DOORS FRAMES TO BE INSTALLED 4" FROM ADJACENT WALL UNLESS OTHERWISE NOTED

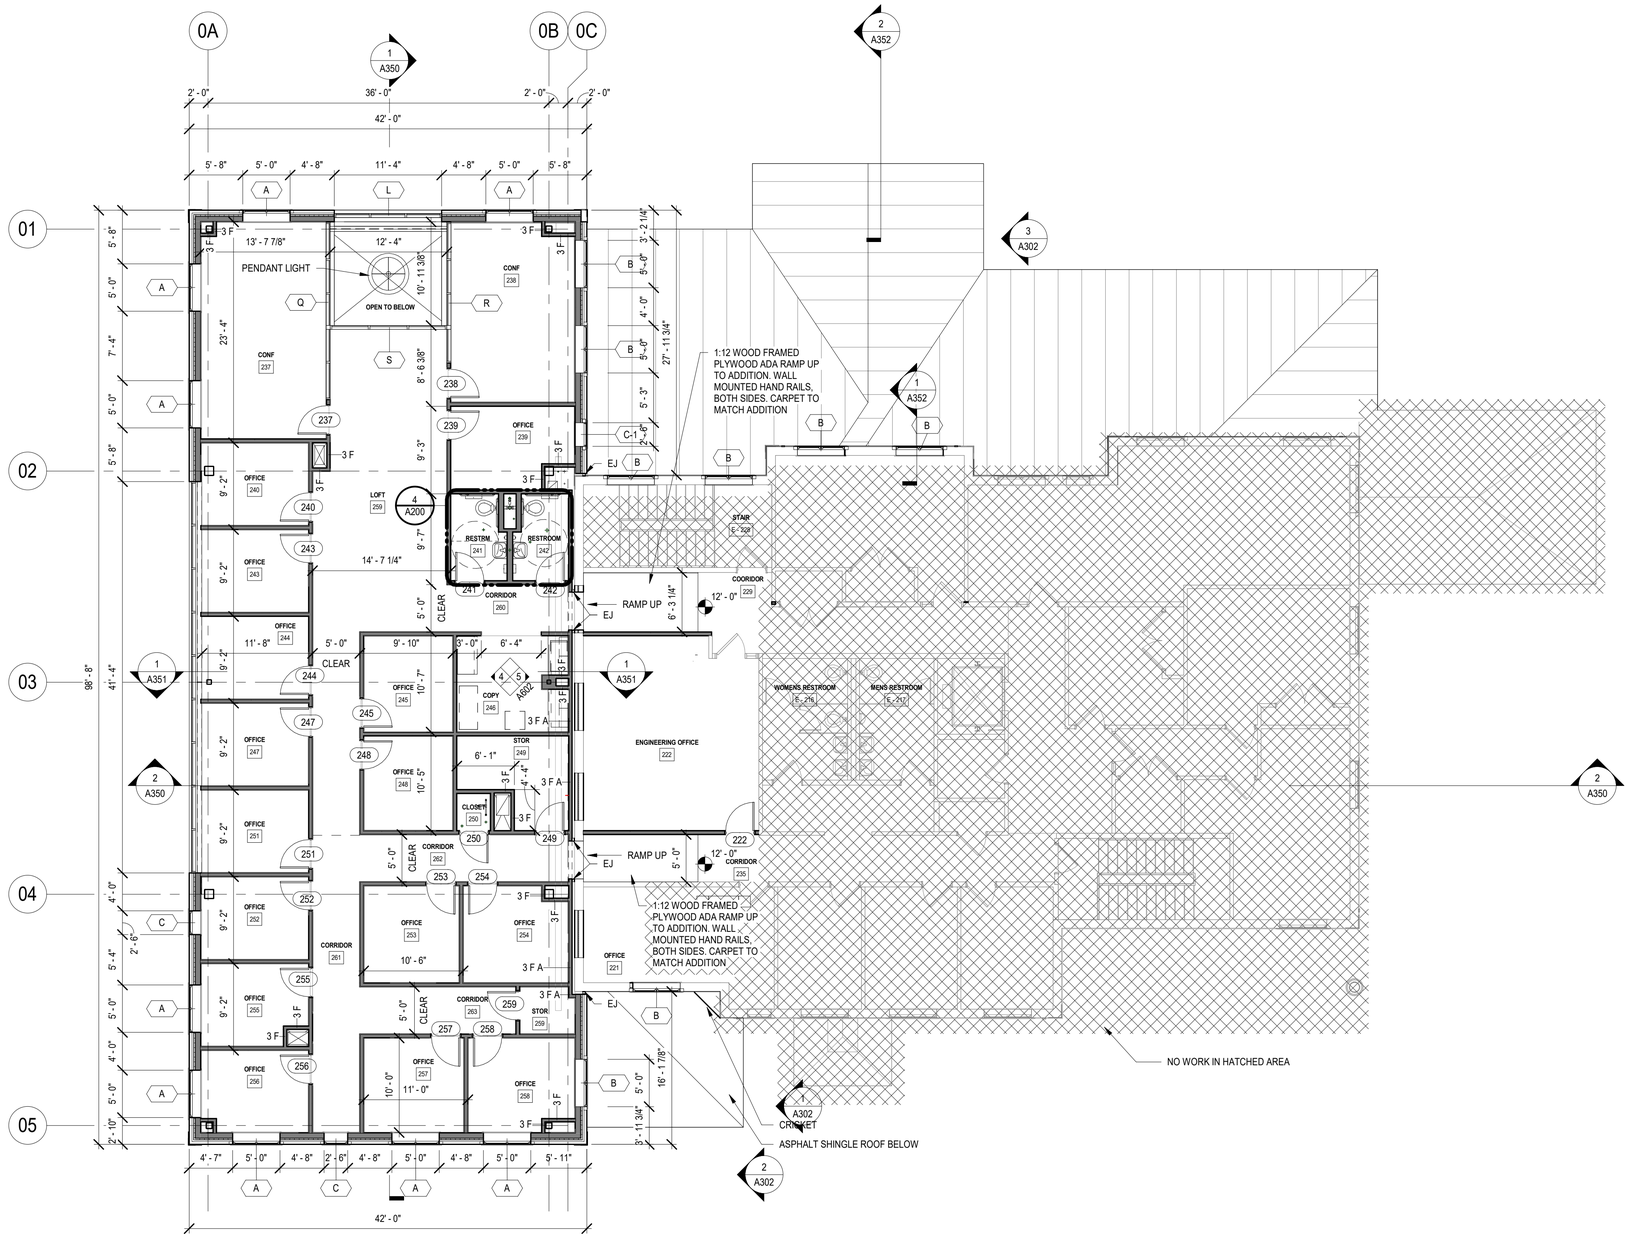

N

1 SECOND FLOOR CONSTRUCTION PLAN

SCALE: 1/8" = 1'-0"

BROWN AND CALDWELL
900 HAMMOND DRIVE, SUITE 500
ATLANTA, GA 30328

wendel

THIS DRAWING IS NOT VALID FOR CONSTRUCTION PURPOSES UNLESS IT BEARS THE SEAL AND SIGNATURE OF A DULY REGISTERED PROFESSIONAL

60% DESIGN

NCWSA OFFICE ADDITION

REVISIONS

REV	DATE	DESCRIPTION

LINE IS 2 INCHES AT FULL SIZE

DESIGNED: MW4
DRAWN: LDG
CHECKED: DEK
CHECKED:
APPROVED: Approver

FILENAME

BC PROJECT NUMBER
616202
CLIENT PROJECT NUMBER

2ND FLOOR - CONSTRUCTION PLANS

DRAWING NUMBER
A102

Path: Autodesk Docs://NCWSA Admin Bldg_V25/616202-NCWSA-ARCH_V25(Central).rvt

Plot Date: 3/24/2026 2:32:18 PM