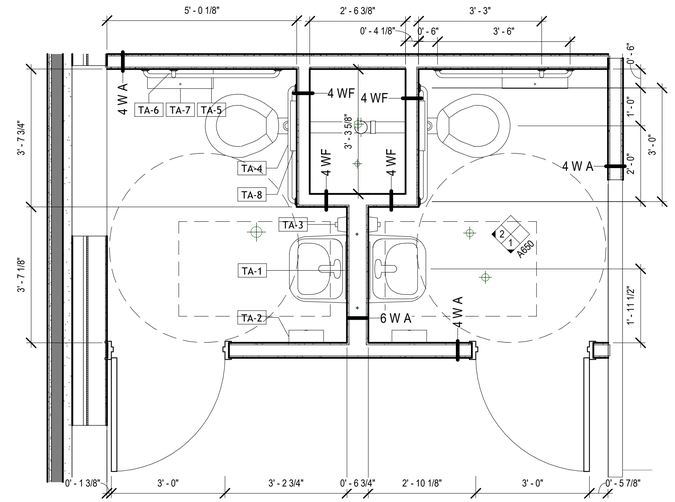

1 FIRST FLOOR PLAN - RESTROOMS 110 & 111
SCALE: 1/2" = 1'-0"

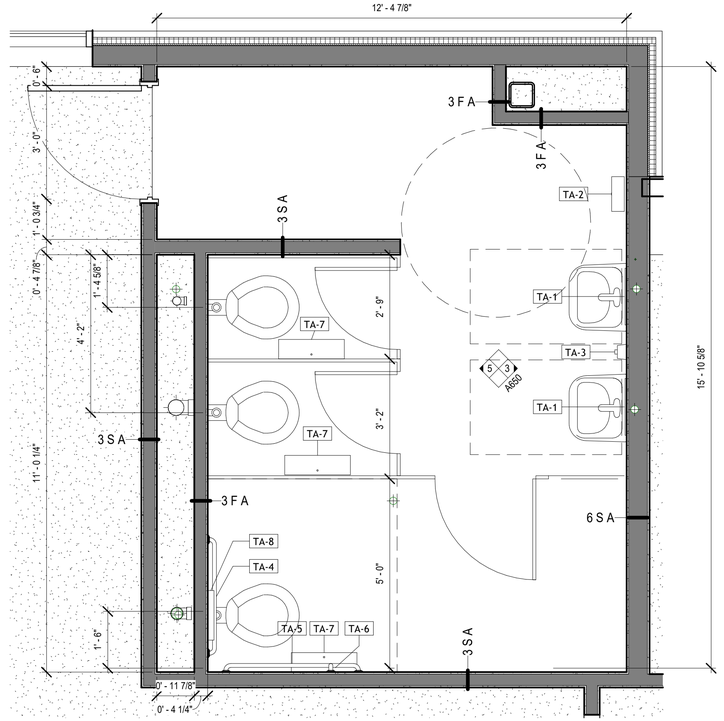

3 FIRST FLOOR PLAN - RESTROOM 146
SCALE: 1/2" = 1'-0"

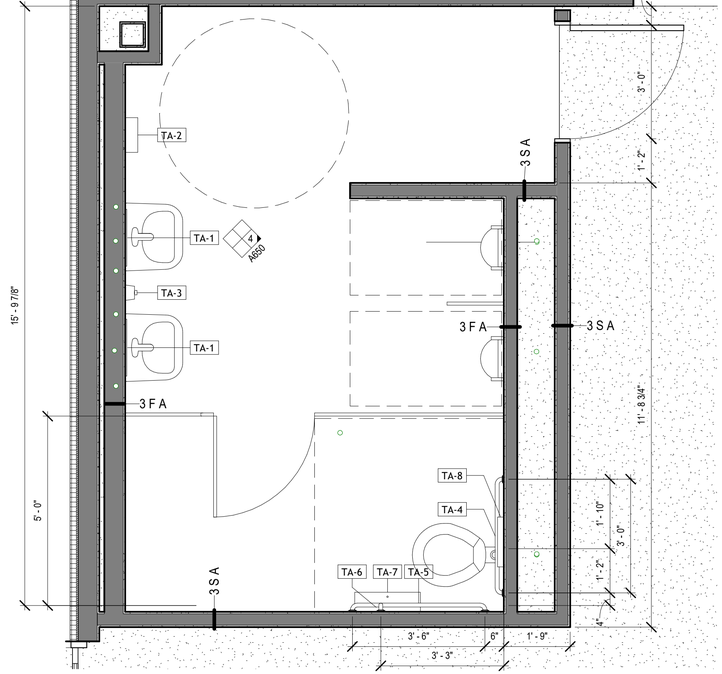

2 FIRST FLOOR PLAN - RESTROOM 145
SCALE: 1/2" = 1'-0"

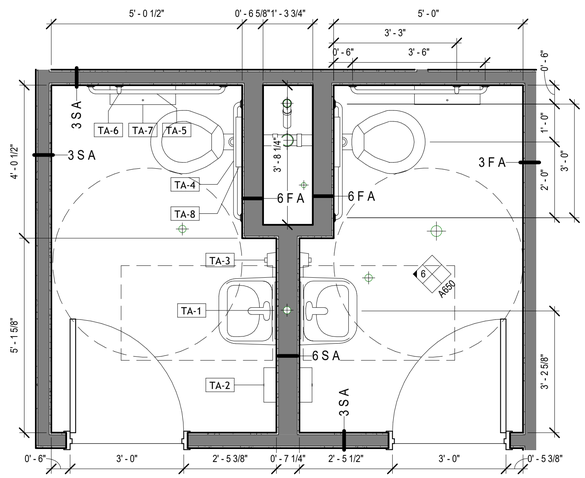

4 SECOND FLOOR PLAN - RESTROOMS 241 & 242
SCALE: 1/2" = 1'-0"

RESTROOM ACCESSORY EQUIPMENT

DESIGNATION	DESCRIPTION	COMMENTS
	<varies>	
TA-1	18"x30" Mirror	
TA-2	Towel Dispenser	
TA-3	Soap Dispenser	
TA-4	36 inch ADA compliant grab bar	
TA-5	42 inch ADA compliant grab bar	
TA-6	18 Inches ADA compliant grab bar	
TA-7	Toilet Paper Dispenser, Twin 9" Jumbo – Surface Mounted (10-0040)	
TA-8	Seat Cover Dispenser	

Brown AND Caldwell
BROWN AND CALDWELL
900 HAMMOND DRIVE, SUITE 500
ATLANTA, GA 30328
wendel

THIS DRAWING IS NOT VALID FOR CONSTRUCTION PURPOSES UNLESS IT BEARS THE SEAL AND SIGNATURE OF A DULY REGISTERED PROFESSIONAL

60% DESIGN

NCWSA
NEWTON COUNTY WATER & SEWERAGE AUTHORITY

NCWSA OFFICE ADDITION

REVISIONS

REV	DATE	DESCRIPTION

LINE IS 2 INCHES AT FULL SIZE

DESIGNED: MW4
DRAWN: LDG
CHECKED: DEK
CHECKED:
APPROVED: Approver
FILENAME
BC PROJECT NUMBER 616202
CLIENT PROJECT NUMBER

ENLARGED PLANS

DRAWING NUMBER
A200

Path: Autodesk Docs://NCWSA Admin Bldg_ V25/616202-NCWSA-ARCH_V25(Central).rvt
Plot Date: 3/24/2026 8:48:58 AM