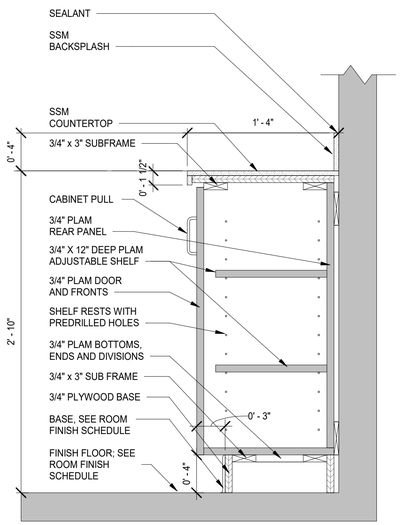

1 16" DEEP EXEC. CONF. RM & LOBBY CASEWORK DETAIL
SCALE: 1 1/2" = 1'-0"

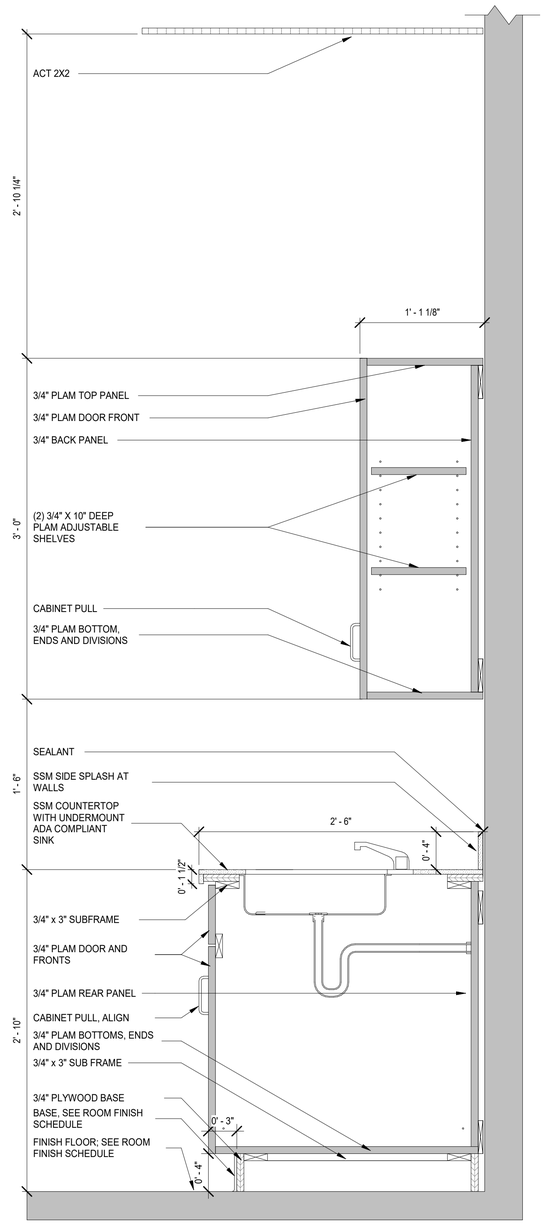

3 MILLWORK SINK DETAIL
SCALE: 1 1/2" = 1'-0"

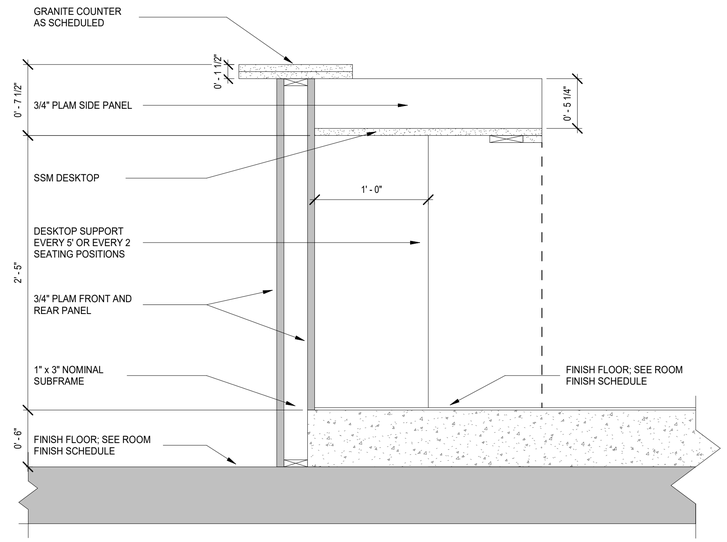

4 BOARD RM MILLWORK 1
SCALE: 1 1/2" = 1'-0"

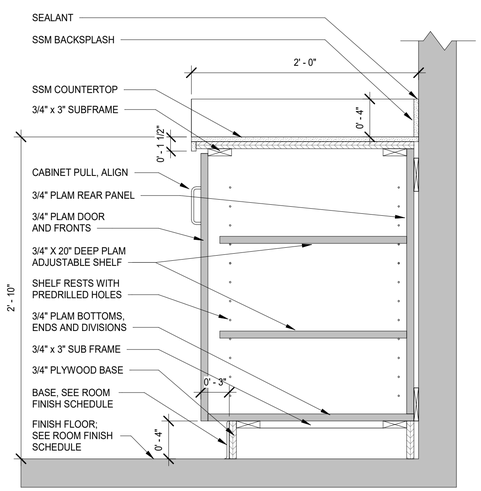

2 24" DEEP LOBBY CASEWORK DETAIL
SCALE: 1 1/2" = 1'-0"

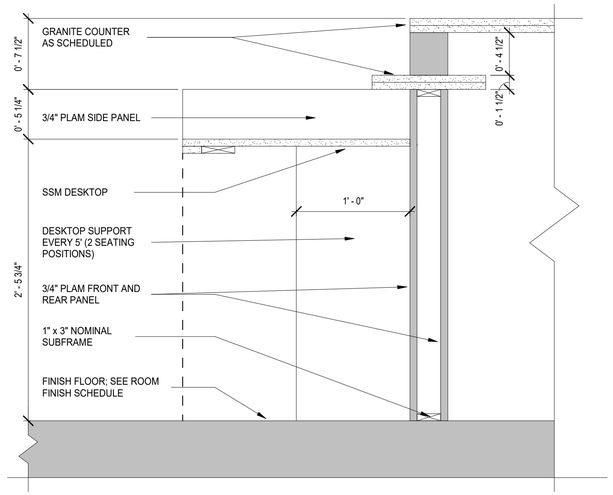

5 BOARD RM MILLWORK 2
SCALE: 1 1/2" = 1'-0"

BROWN AND CALDWELL
900 HAMMOND DRIVE, SUITE 500
ATLANTA, GA 30328

wendel

THIS DRAWING IS NOT VALID FOR CONSTRUCTION PURPOSES UNLESS IT BEARS THE SEAL AND SIGNATURE OF A DULY REGISTERED PROFESSIONAL

60% DESIGN

NCWSA
NEWTON COUNTY WATER & SEWERAGE AUTHORITY

NCWSA OFFICE ADDITION

REVISIONS

REV	DATE	DESCRIPTION

LINE IS 2 INCHES AT FULL SIZE

DESIGNED: MW4
DRAWN: LDG
CHECKED: DEK
CHECKED:
APPROVED: Approver

FILENAME

BC PROJECT NUMBER
616202
CLIENT PROJECT NUMBER

INTERIOR SECTION DETAILS CASEWORK AND MILLWORK

DRAWING NUMBER
A800

Path: Autodesk Docs://NCWSA Admin Bldg_ V25/616202-NCWSA-ARCH_V25(Central).rvt
Plot Date: 3/24/2026 8:49:13 AM