DOOR SCHEDULE

DOOR NO.	PANEL WIDTH	PANEL HEIGHT	PANEL MATERIAL	PANEL TYPE	PANEL GLASS	FRAME MATERIAL	FRAME TYPE	FRAME GLASS	ASSY RATING	DETAILS HEAD	DETAILS JAMB	DETAILS SILL	REMARKS
1ST FLOOR- EXISTING													
100A	6' - 0"	7' - 0"	AL	GG	G2	AL	1			2/A920	5/A920		CARD READER
101A	6' - 0"	7' - 0"	AL	GG	G2	AL	1			1C	2C		
101B	6' - 0"	7' - 0"	AL	GG	G4	AL	1		1	1C	2C		
101C	3' - 0"	7' - 0"	AL	2G	G4	AL	1		1				CARD READER
101D	6' - 0"	7' - 0"	AL	GG	G4	AL	1		1	1C	2C		CARD READER
102	3' - 0"	7' - 0"	AL	2G	G2	AL	1	G2		2/A920	3/A920		
110	3' - 0"	7' - 0"	WD	F	-	HM	1		-	1B	2B		
111	3' - 0"	7' - 0"	WD	F	-	HM	1		-	1B	2B		
112	3' - 0"	7' - 0"	WD	N	G3	HM				1B	2B		REUSE EXISTING IF IN GOOD CONDITION
115	3' - 0"	7' - 0"	WD	F	-	HM	1		1	1B	2B		
127	3' - 0"	7' - 0"	WD	F	-	HM	2		1				
139	3' - 0"	7' - 0"	WD	F	G5	HM	3	G3		1B			
140	3' - 0"	7' - 0"	HM	F	-	HM	1			7/A501			
141	3' - 6"	7' - 0"	HM	F	-	HM	2			4/A920	5/A920		CARD READER
142	6' - 0"	7' - 0"	WD	FF		HM	1			1B	2B		
143A	3' - 0"	7' - 0"	AL	2G	G2	AL	1	G2		1C	2C		
143B	6' - 0"	7' - 0"	WD	FF		HM	1			1B	2B		
143C	3' - 0"	7' - 0"	AL	2G	G2	AL	1	G2		1C	2C		
143D	3' - 0"	7' - 0"	HM	F	-	HM	1		1				
143F	3' - 0"	7' - 0"	AL	2G	G2	AL	1	G2		2/A920			
144	3' - 0"	7' - 0"	AL	2G	G2	AL	1	G2		2/A920	3/A920		
145	3' - 0"	7' - 0"	WD	F	-	HM	1		-	1B	2B		
146	3' - 0"	7' - 0"	WD	F	-	HM	1		-	1B	2B		
2ND FLOOR - EXISTING													
113	3' - 0"	7' - 0"	WD	F	-	HM	1		-	1B			
114	6' - 0"	7' - 0"	WD	FF		HM	1			1B			
117	3' - 0"	7' - 0"	WD	F	-	HM	1		-	1B			
118	3' - 0"	7' - 0"	WD	F	-	HM	1		-	1B			
119	6' - 0"	7' - 0"	WD	FF		HM	1			1B			
222	3' - 0"	7' - 0"	WD	N	G3	HM				1B	2B		
2ND FLOOR - ADDITION													
237	3' - 0"	7' - 0"	WD	F	-	HM	1		-	1B	2B		
238	3' - 0"	7' - 0"	WD	F	-	HM	1		-	1B	2B		
239	3' - 0"	7' - 0"	WD	N	G3	HM				1B	2B		
240	3' - 0"	7' - 0"	WD	N	G3	HM				1B	2B		
241	3' - 0"	7' - 0"	WD	F	-	HM	1		-	1B	2B		
242	3' - 0"	7' - 0"	WD	F	-	HM	1		-	1B	2B		
243	3' - 0"	7' - 0"	WD	N	G3	HM				1B	2B		
244	3' - 0"	7' - 0"	WD	N	G3	HM				1B	2B		
245	3' - 0"	7' - 0"	WD	N	G3	HM				1B	2B		
247	3' - 0"	7' - 0"	WD	N	G3	HM				1B	2B		
248	3' - 0"	7' - 0"	WD	N	G3	HM				1B	2B		
249	3' - 0"	7' - 0"	WD	F	-	HM	1		1	1B	2B		
250	3' - 0"	7' - 0"	WD	F	-	HM	1		-	1B	2B		
251	3' - 0"	7' - 0"	WD	N	G3	HM				1B	2B		
252	3' - 0"	7' - 0"	WD	N	G3	HM				1B	2B		
253	3' - 0"	7' - 0"	WD	N	G3	HM				1B	2B		
254	3' - 0"	7' - 0"	WD	N	G3	HM				1B	2B		
255	3' - 0"	7' - 0"	WD	N	G3	HM				1B	2B		
256	3' - 0"	7' - 0"	WD	N	G3	HM				1B	2B		
257	3' - 0"	7' - 0"	WD	N	G3	HM				1B	2B		
258	3' - 0"	7' - 0"	WD	N	G3	HM				1B	2B		
259	3' - 0"	7' - 0"	WD	F	-	HM	1		-	1B	2B		

GLAZING LEGEND:

- G1 1" INSULATED LOW-E GLAZING
- G2 1" INSULATED LOW-E TEMPERED GLAZING
- G3 1/4" CLEAR TEMPERED GLASS
- G4 FIRE RATED SAFETY GLAZING

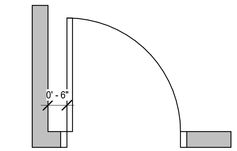

1 TYPICAL DOOR LOCATION
SCALE: 1/2" = 1'-0"

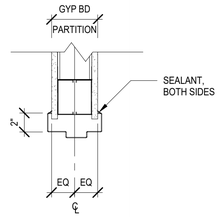

1B HEAD DETAIL

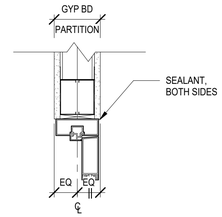

1C HEAD DETAIL

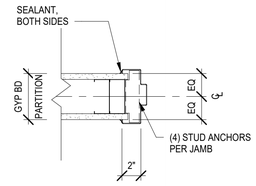

2B JAMB DETAIL

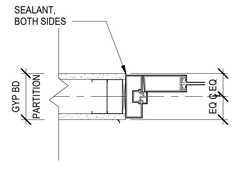

2C JAMB DETAIL

DOOR FRAME DETAILS
SCALE: 1 1/2" = 1'-0"

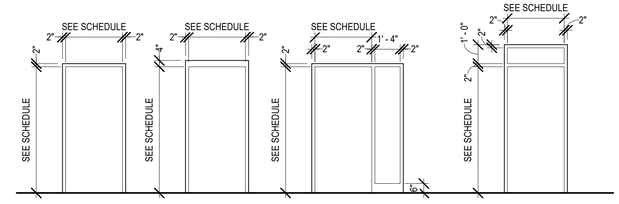

1: STANDARD STOPS
1A: HOSPITAL STOPS
1B: NO STOPS
1C: RESCUE HARDWARE

2: STANDARD STOPS
2A: HOSPITAL STOPS
2B: NO STOPS
2C: RESCUE HARDWARE

3: STANDARD STOPS
3A: HOSPITAL STOPS

6: STANDARD STOPS
6A: HOSPITAL STOPS
6B: NO STOPS
6C: RESCUE HARDWARE

FRAME TYPES
SCALE: 1/4" = 1'-0"

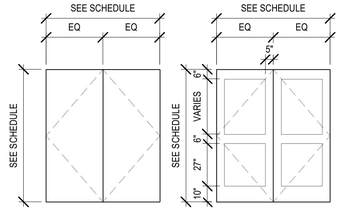

FF GG

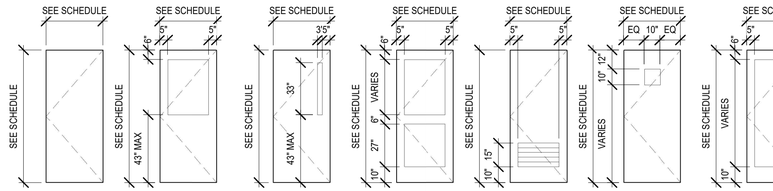

F G N 2G L V FG

DOOR TYPES
SCALE: 1/4" = 1'-0"

2 EXT STOREFRONT HEAD @ MASONRY
SCALE: 1 1/2" = 1'-0"

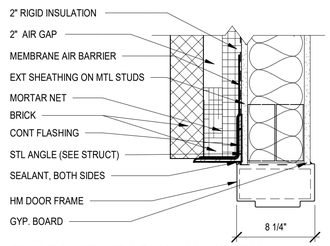

4 EXT DOOR HEAD @ MASONRY
SCALE: 1 1/2" = 1'-0"

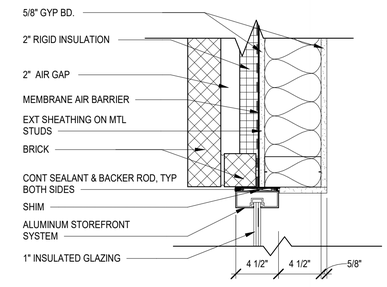

3 EXT STOREFRONT JAMB @ MASONRY
SCALE: 1 1/2" = 1'-0"

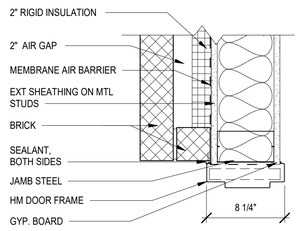

5 EXT DOOR JAMB @ MASONRY
SCALE: 1 1/2" = 1'-0"

Brown AND Caldwell
BROWN AND CALDWELL
900 HAMMOND DRIVE, SUITE 500
ATLANTA, GA 30328

wendel

THIS DRAWING IS NOT VALID FOR CONSTRUCTION PURPOSES UNLESS IT BEARS THE SEAL AND SIGNATURE OF A DULY REGISTERED PROFESSIONAL

60% DESIGN

NCWSA
NEWTON COUNTY WATER & SEWERAGE AUTHORITY

NCWSA OFFICE ADDITION

REVISIONS

REV	DATE	DESCRIPTION

LINE IS 2 INCHES AT FULL SIZE

DESIGNED: Designer
DRAWN: Author
CHECKED: Checker
CHECKED:
APPROVED: Approver
FILENAME

BC PROJECT NUMBER
616202
CLIENT PROJECT NUMBER

DOOR SCHEDULE AND DETAILS

DRAWING NUMBER
A920

Plot Date: 3/24/2026 8:49:15 AM
Path: Autodesk Docs://NCWSA Admin Bldg_ V25/616202-NCWSA-ARCH_V25(Central).rvt