WINDOW TYPES

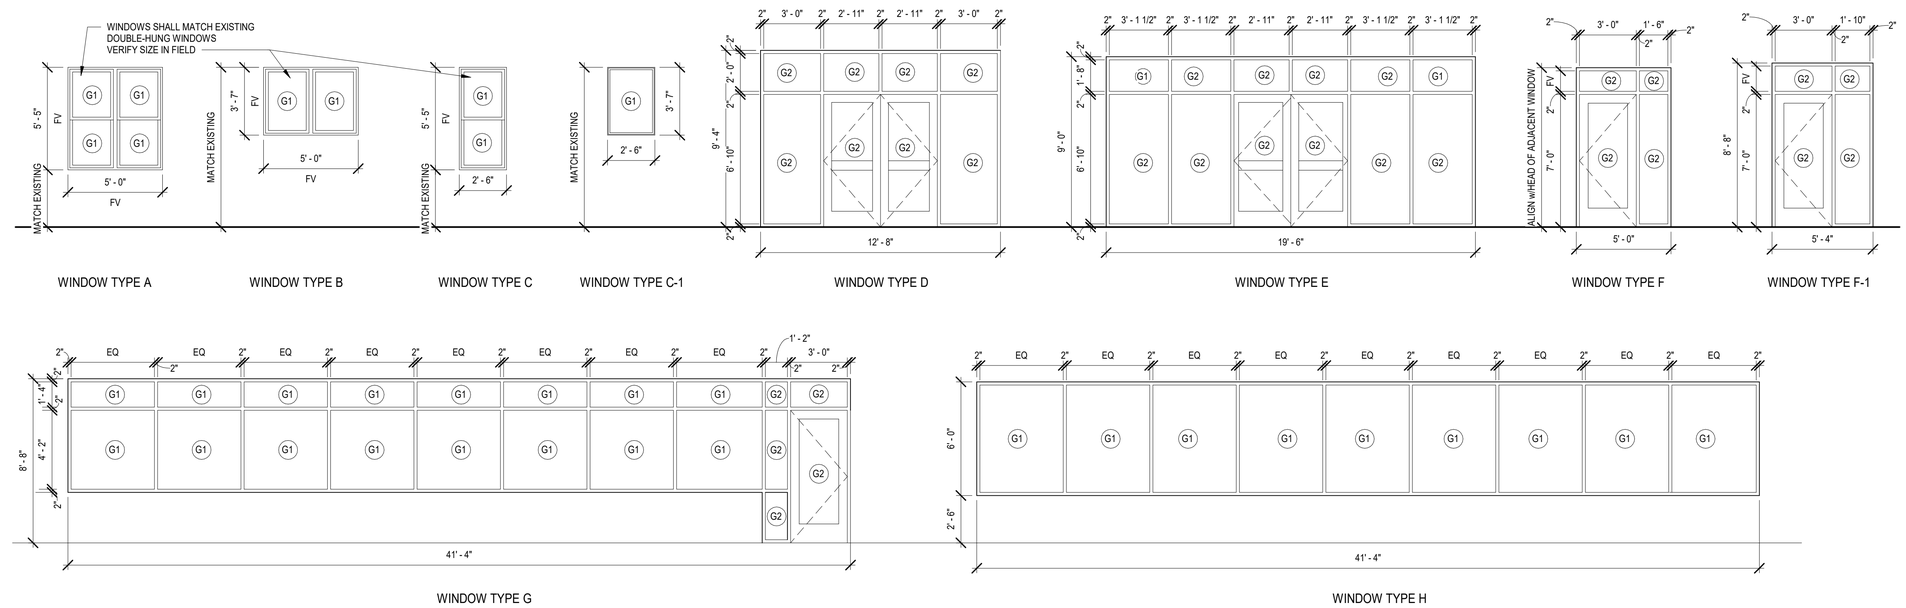

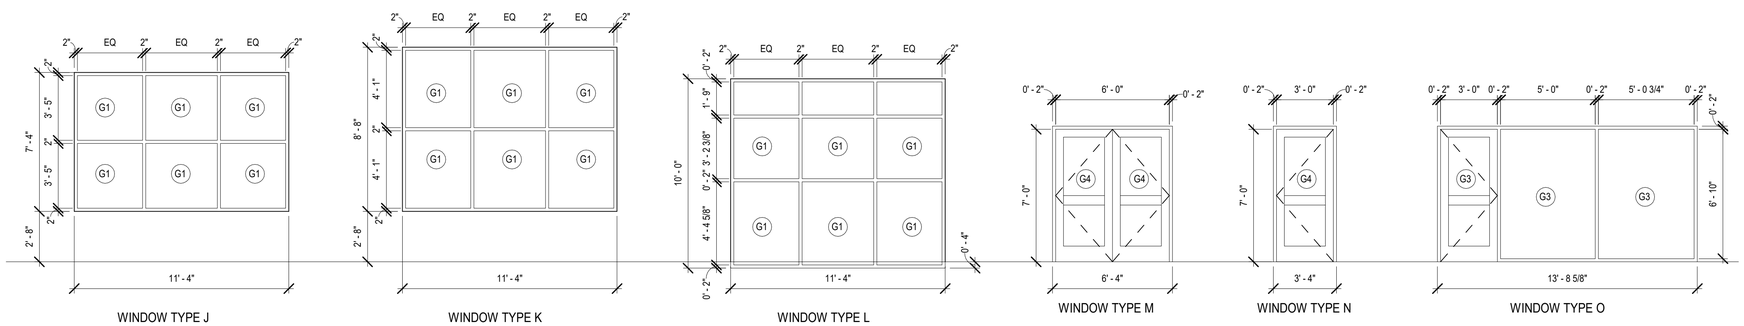

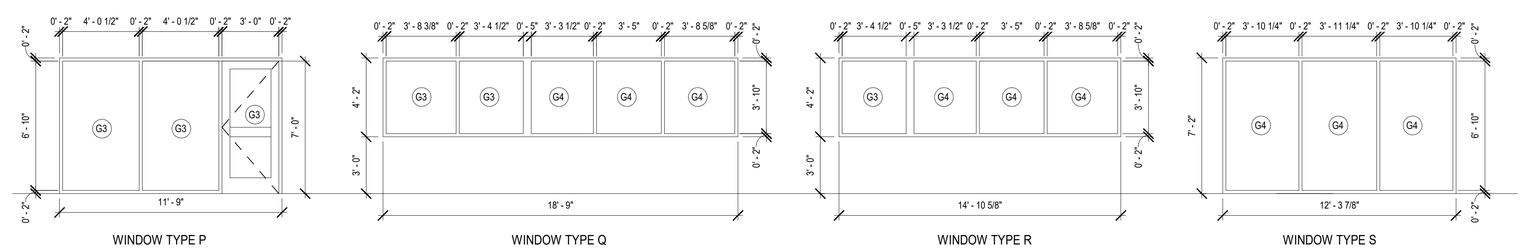

GLAZING LEGEND:

- G1 — 1" INSULATED LOW-E GLAZING
- G2 — 1" INSULATED LOW-E TEMPERED GLAZING
- G3 — 1/4" CLEAR TEMPERED GLASS
- G4 — FIRE RATED SAFETY GLAZING

WINDOW TYPES

SCALE: 1/4" = 1'-0"

BROWN AND CALDWELL
900 HAMMOND DRIVE, SUITE 500
ATLANTA, GA 30328

wendel

THIS DRAWING IS NOT VALID FOR CONSTRUCTION PURPOSES UNLESS IT BEARS THE SEAL AND SIGNATURE OF A DULY REGISTERED PROFESSIONAL

60% DESIGN

NCWSA — NEWTON COUNTY WATER & SEWERAGE AUTHORITY

NCWSA OFFICE ADDITION

REVISIONS

REV	DATE	DESCRIPTION

LINE IS 2 INCHES AT FULL SIZE

DESIGNED: Designer
DRAWN: Author
CHECKED: Checker
CHECKED:
APPROVED: Approver

FILENAME

BC PROJECT NUMBER
616202

CLIENT PROJECT NUMBER

WINDOW TYPES

DRAWING NUMBER
A921

Path: Autodesk Docs://NCWSA Admin Bldg_ V25/616202-NCWSA-ARCH_V25(Central).rvt

Plot Date: 3/24/2026 8:49:16 AM