CONSTRUCTION NOTES:

1. SAW CUT FLOOR AND EXCAVATE AS REQUIRED FOR SANITARY PIPE INSTILLATION

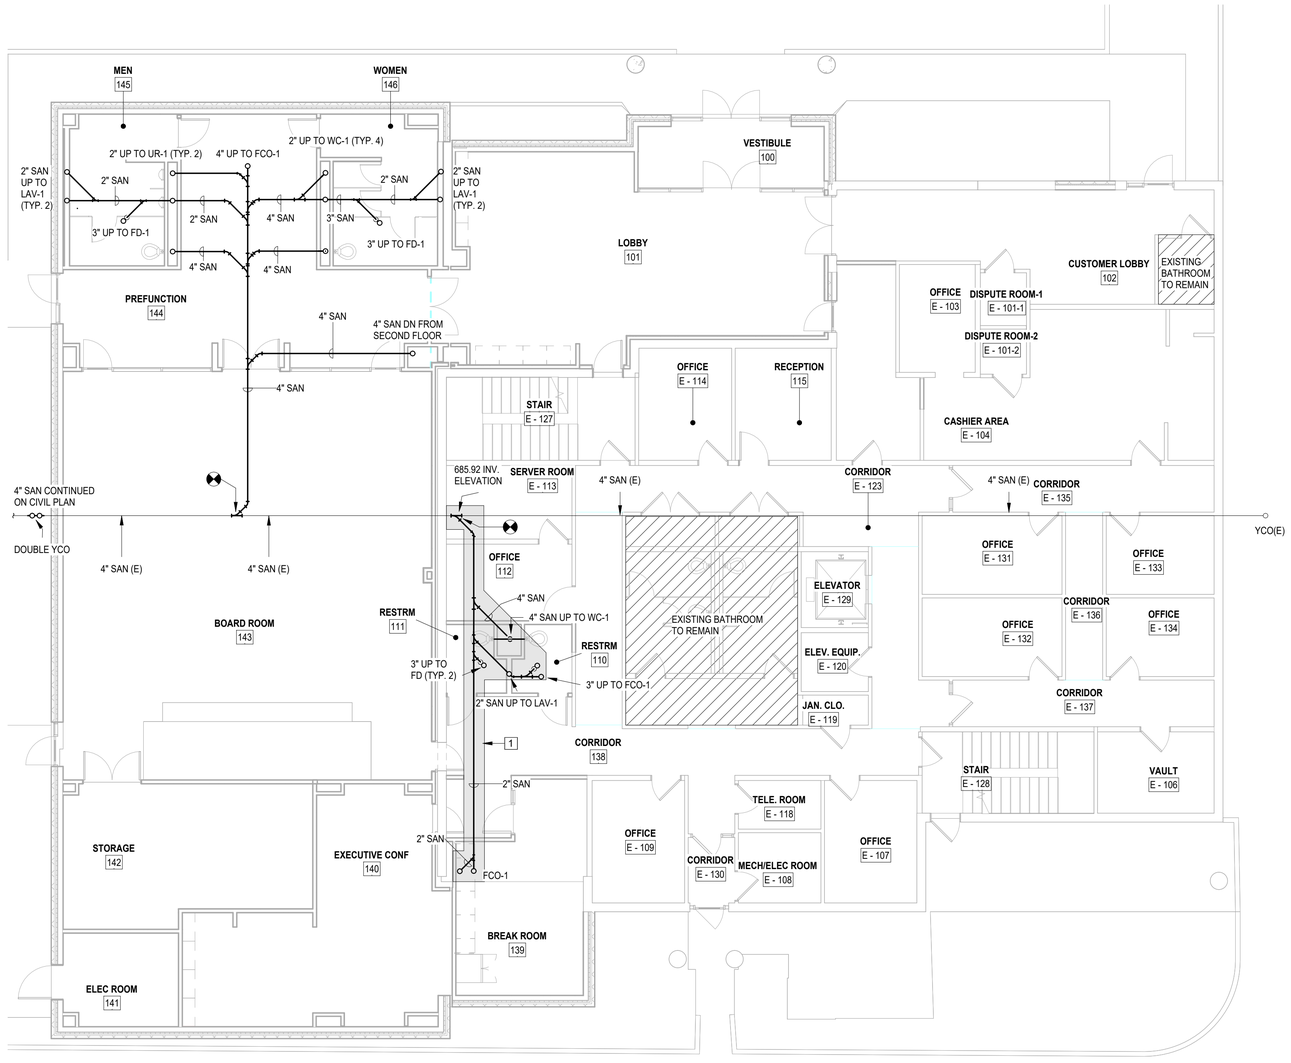

1 BELOW GRADE PLAN
SCALE: 1/8" = 1'-0"

BROWN AND CALDWELL
900 HAMMOND DRIVE, SUITE 500
ATLANTA, GA 30328

wendel

THIS DRAWING IS NOT VALID FOR CONSTRUCTION PURPOSES UNLESS IT BEARS THE SEAL AND SIGNATURE OF A DULY REGISTERED PROFESSIONAL

60% DESIGN

NCWSA
NEWTON COUNTY WATER & SEWERAGE AUTHORITY

NCWSA OFFICE ADDITION

REVISIONS

REV	DATE	DESCRIPTION

LINE IS 2 INCHES AT FULL SIZE

DESIGNED: IBH
DRAWN: IBH
CHECKED: RFJ
CHECKED:
APPROVED:

FILENAME

BC PROJECT NUMBER
616202
CLIENT PROJECT NUMBER

BELOW GRADE PLAN

DRAWING NUMBER
P101

Path: Autodesk Docs://NCWSA Admin Bldg_V25/616202-NCWSA-PLBG_V25.rvt
Plot Date: 3/23/2026 1:31:41 PM