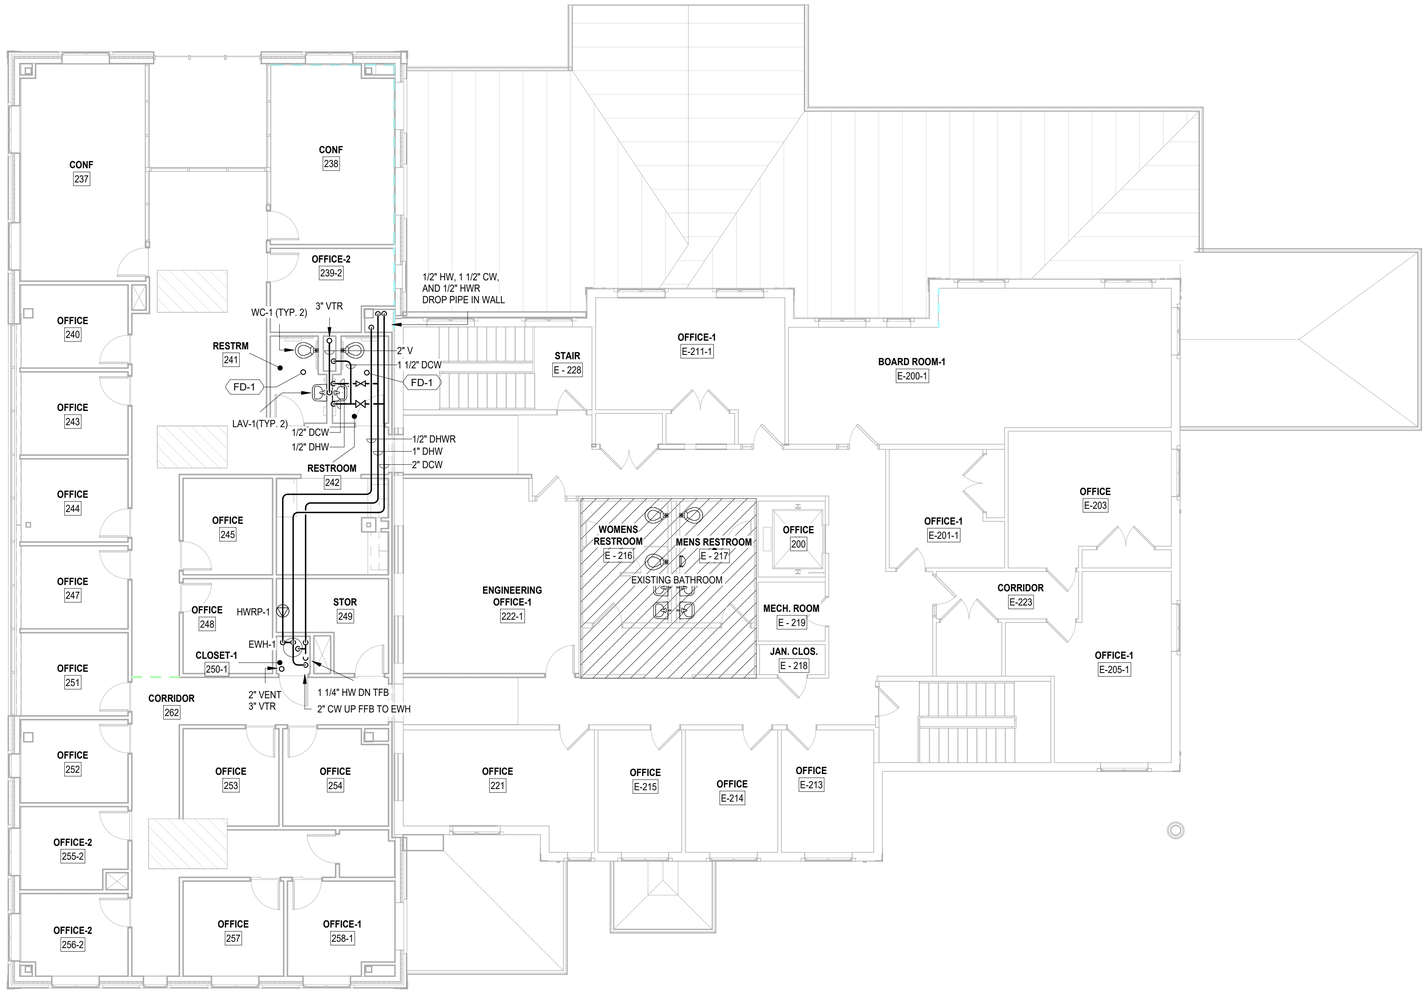

1 SECOND FLOOR PLAN

SCALE: 1/8" = 1'-0"

Brown AND Caldwell

BROWN AND CALDWELL
900 HAMMOND DRIVE, SUITE 500
ATLANTA, GA 30328

wendel

THIS DRAWING IS NOT VALID FOR CONSTRUCTION PURPOSES UNLESS IT BEARS THE SEAL AND SIGNATURE OF A DULY REGISTERED PROFESSIONAL

60% DESIGN

NCWSA
NEWTON COUNTY WATER & SEWERAGE AUTHORITY

NCWSA OFFICE ADDITION

REVISIONS

REV	DATE	DESCRIPTION

LINE IS 2 INCHES AT FULL SIZE

DESIGNED: IBH
DRAWN: IBH
CHECKED: RFJ
CHECKED:
APPROVED:

FILENAME

BC PROJECT NUMBER
616202
CLIENT PROJECT NUMBER

SECOND FLOOR PLAN

DRAWING NUMBER
P103

Path: Autodesk Docs://NCWSA Admin Bldg_V25/616202-NCWSA-PLBG_V25.rvt

Plot Date: 3/23/2026 1:31:44 PM