GENERAL NOTES:

A. ALL EMERGENCY LIGHTING FIXTURES WILL BE WIRED TO BE SWITCHED ON/OFF WITH THE ROOM LIGHT SWITCH.

CONSTRUCTION NOTES:

1. PROVIDE (1) WALL MOUNTED OCCUPANCY SENSOR LIGHT SWITCH WITH DIMMING CAPABILITIES AT THIS LOCATION.
2. CIRCUIT NEW LUMINAIRES TO EXISTING LIGHT SWITCH BRANCH CIRCUIT IN THIS CORRIDOR LOCATION.

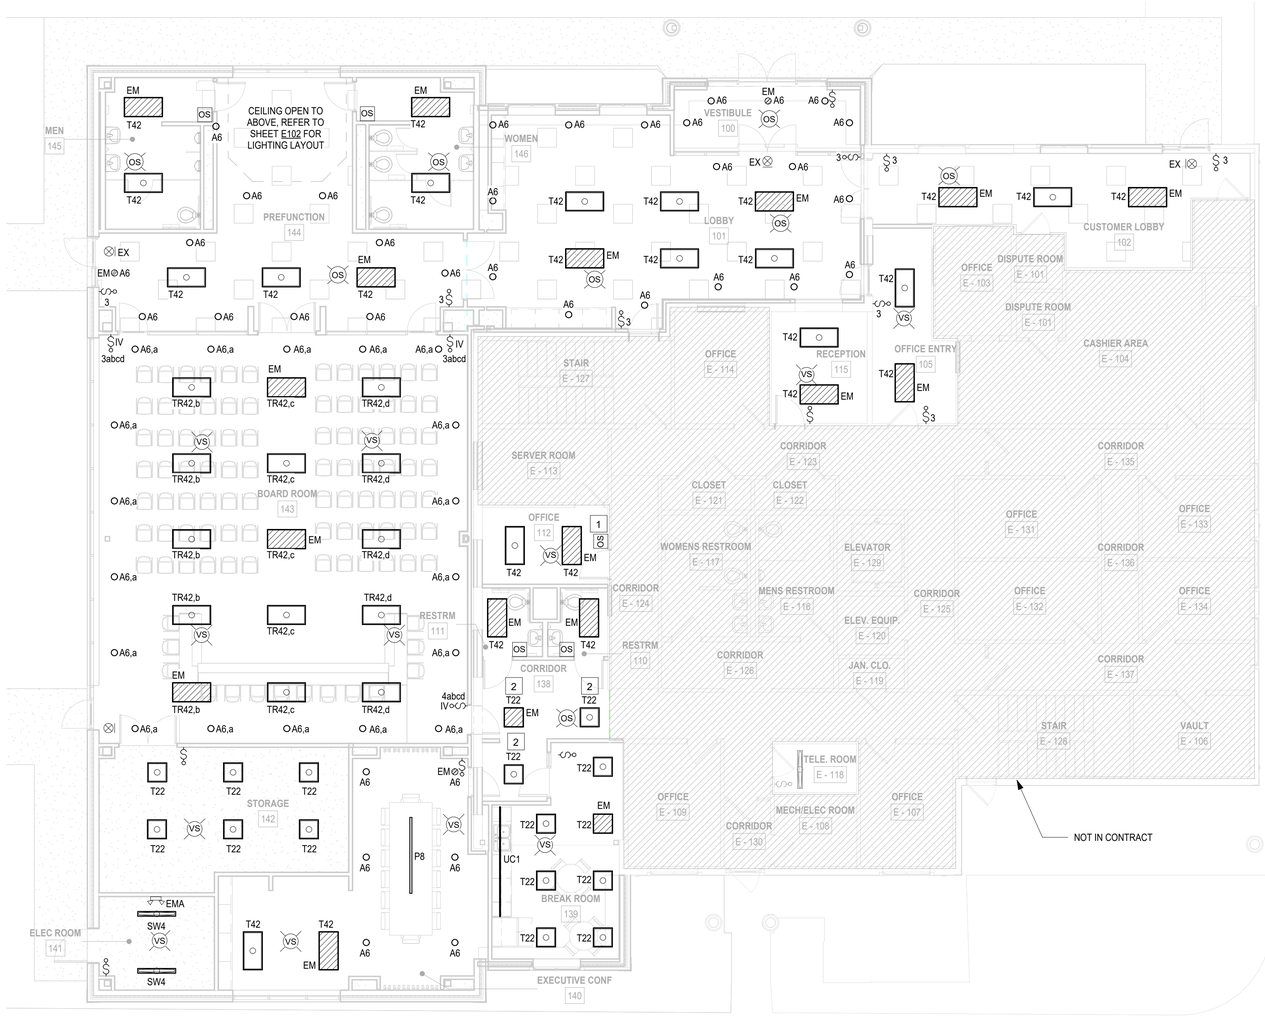

1 FIRST FLOOR LIGHTING PLAN - NEW WORK
SCALE: 1/8" = 1'-0"

BROWN AND CALDWELL
900 HAMMOND DRIVE, SUITE 500
ATLANTA, GA 30328

wendel

THIS DRAWING IS NOT VALID FOR CONSTRUCTION PURPOSES UNLESS IT BEARS THE SEAL AND SIGNATURE OF A DULY REGISTERED PROFESSIONAL

60% DESIGN DOCUMENTS

NCWSA NEWTON COUNTY WATER & SEWERAGE AUTHORITY

NCWSA OFFICE ADDITION

REVISIONS

REV	DATE	DESCRIPTION

LINE IS 2 INCHES AT FULL SIZE

DESIGNED: MAP
DRAWN: MAP
CHECKED: JFW
CHECKED:
APPROVED:

FILENAME

BC PROJECT NUMBER
616202
CLIENT PROJECT NUMBER

FIRST FLOOR LIGHTING PLAN - NEW WORK

DRAWING NUMBER
E101

Plot Date: 3/24/2026 8:48:04 AM Path:Autodesk Docs://NCWSA Admin Bldg_ V25/616202-NCWSA-ELEC_V25.rvt