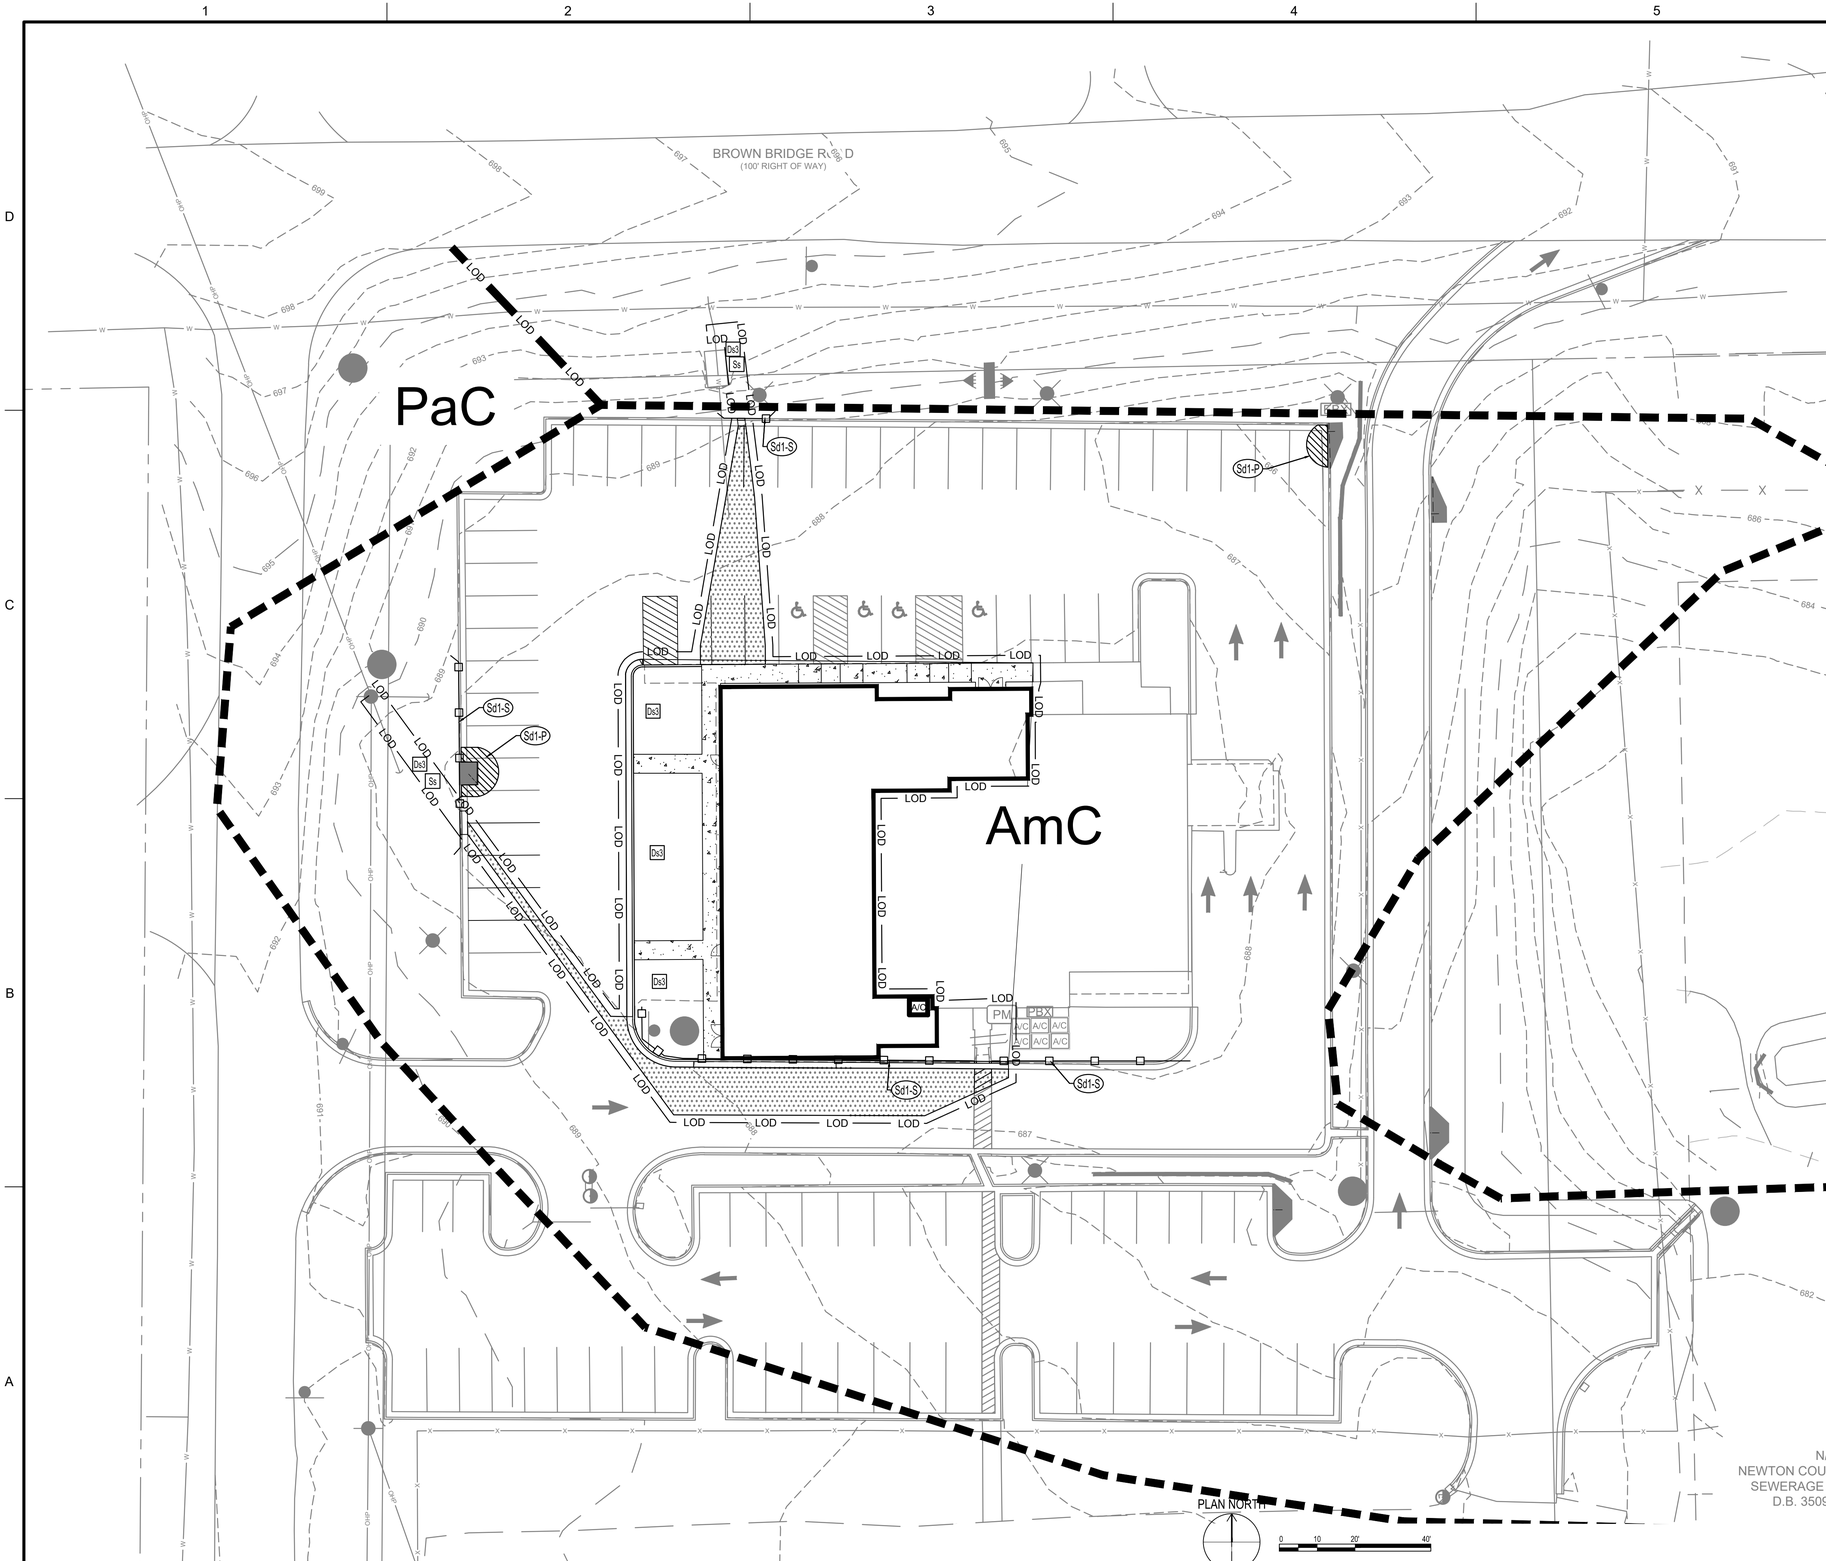

GENERAL NOTES:

1. EXISTING TOPOGRAPHIC INFORMATION WAS OBTAINED FROM A SURVEY PREPARED BY GASKINS & LECRAW, INC. DATED 3-19-2025.
2. TEMPORARY SEDIMENT BASIN WILL BE COMPLETELY REMOVED DURING FINAL PHASE OF CONSTRUCTION

LEGEND:

LOD — LIMITS OF DISTURBANCE

SILT FENCE

UTILITIES PROTECTION CENTER
CALL FREE
CALL : 811
800-282-7411
WEB: MY.GEORGIA811.COM
THREE WORKING DAYS BEFORE YOU DIG

Brown AND Caldwell
BROWN AND CALDWELL
990 HAMMOND DRIVE, SUITE 500
ATLANTA, GA 30328

wendel

THIS DRAWING IS NOT VALID FOR CONSTRUCTION PURPOSES UNLESS IT BEARS THE SEAL AND SIGNATURE OF A DULY REGISTERED PROFESSIONAL

PRELIMINARY DESIGN

NCWSA NEWTON COUNTY WATER & SEWERAGE AUTHORITY

ADMINISTRATION BUILDING EXPANSION PROJECT

REVISIONS

REV	DATE	DESCRIPTION

LINE IS 2 INCHES AT FULL SIZE

DESIGNED: B. FLIEG
DRAWN: B. FLIEG
CHECKED: K.DEVENDORF
CHECKED:
APPROVED:

FILENAME
203000-C-213.dwg
BC PROJECT NUMBER
203000
CLIENT PROJECT NUMBER

CIVIL

SEDIMENT AND EROSION CONTROL PLAN

DRAWING NUMBER
C-213

Path: C:\USERS\BFLIEG\DC\ACCDOCS\WENDELINC\WSA ADMIN BLDG_ V25\PROJECT FILES_REVIT & CAD\CIVIL\SHEET FILENAME: 203000-C-213.DWG PLOT DATE: 3/25/2026 3:20 AM CAD USER: BENJAMIN FLIEG