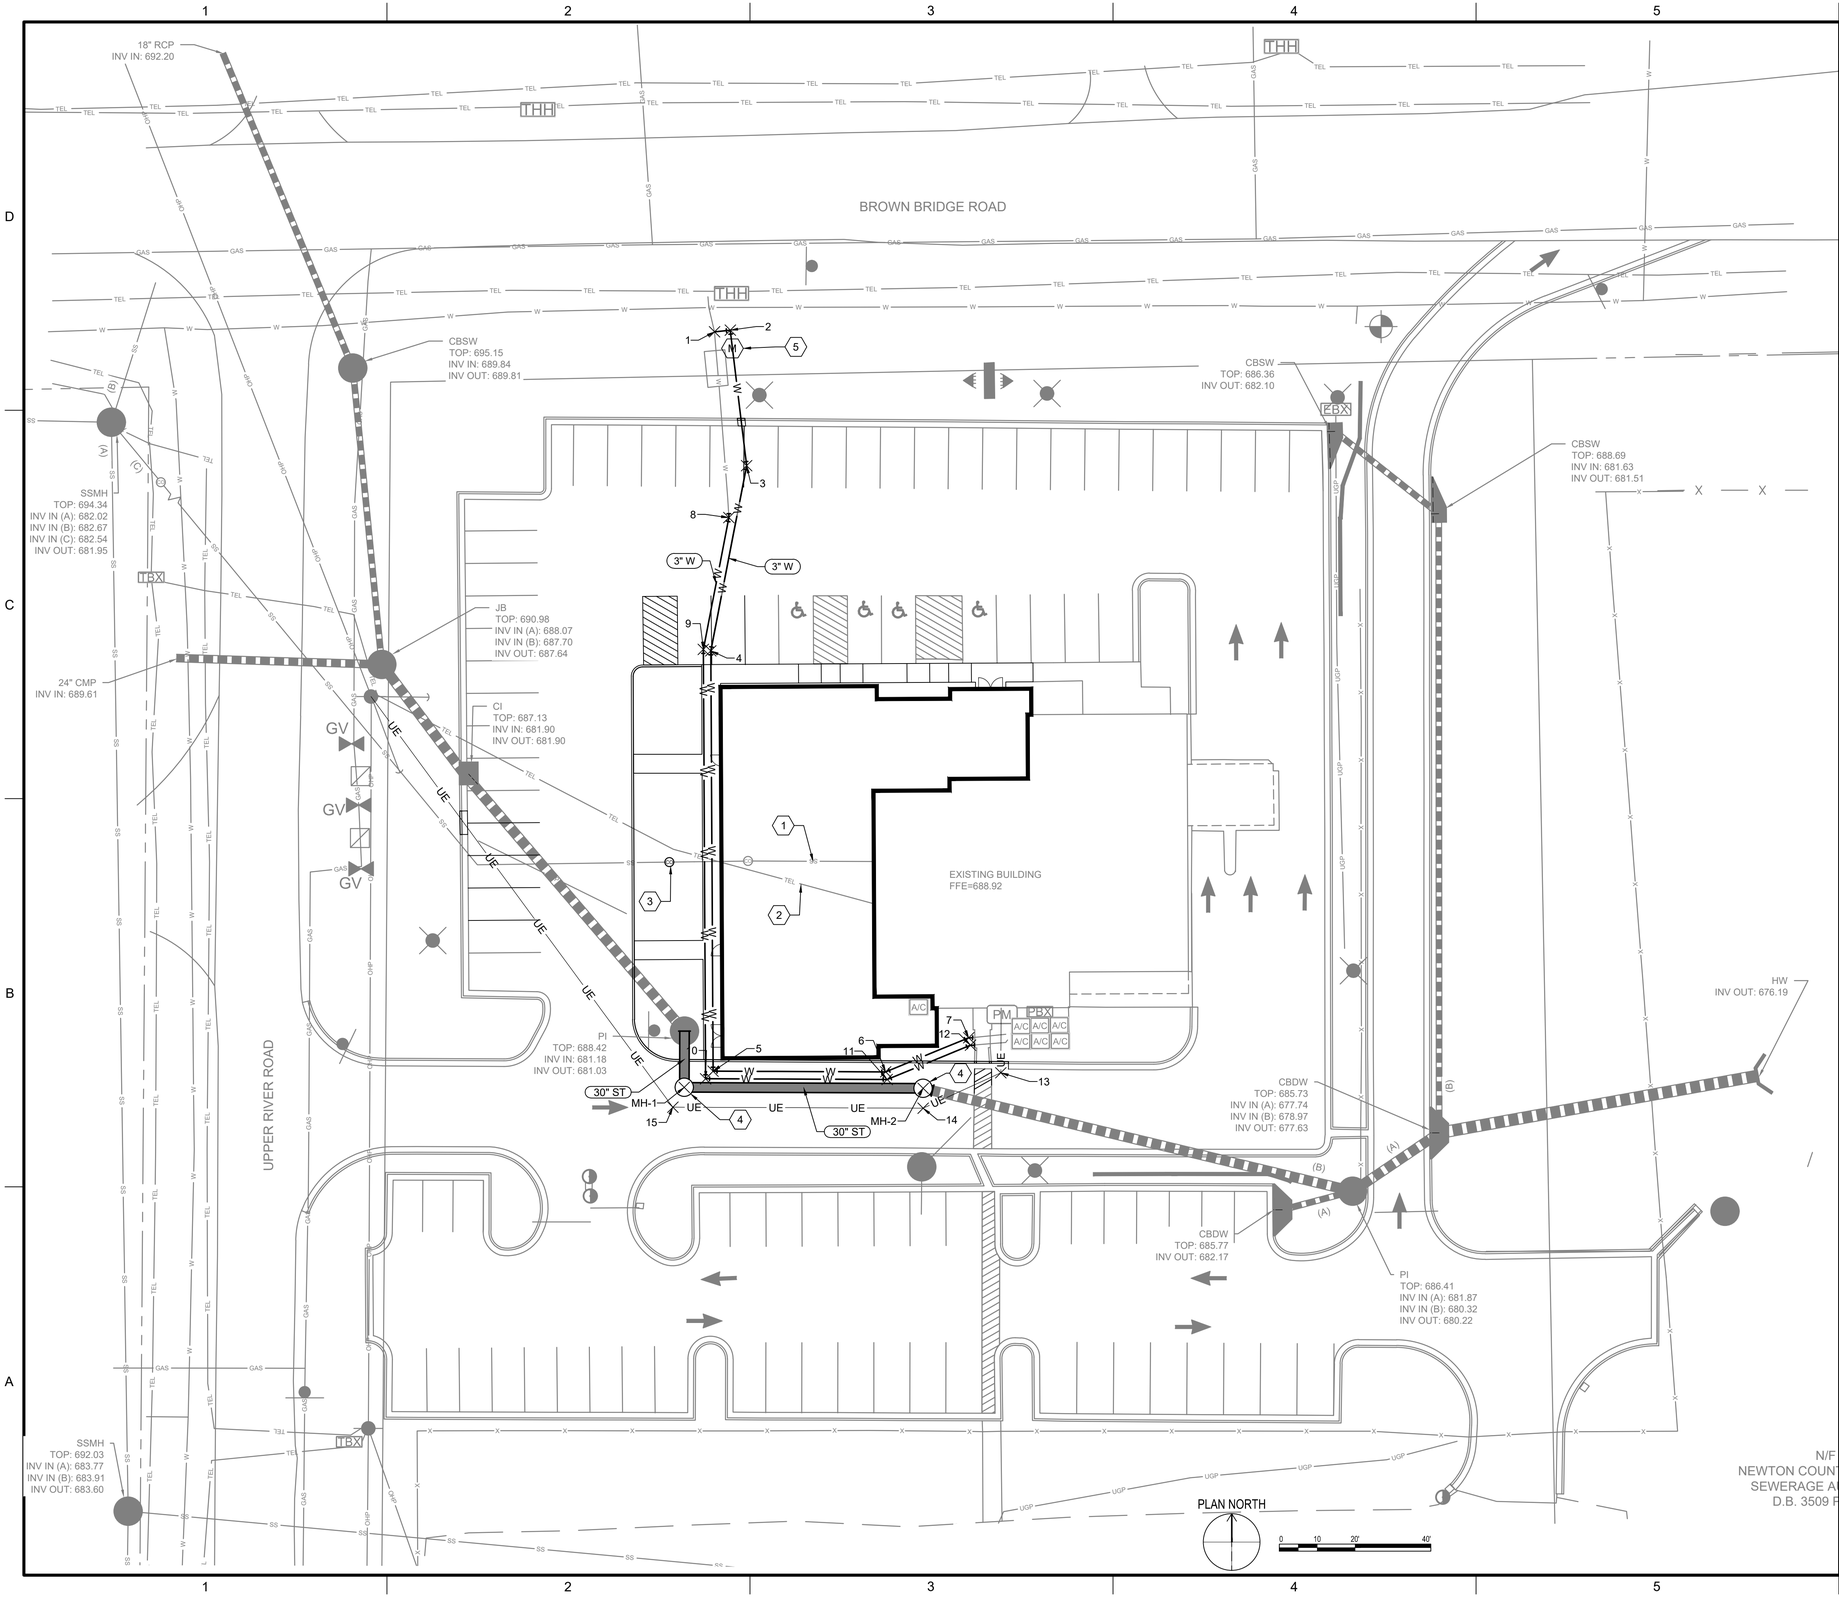


## GENERAL NOTES:

1. EXISTING TOPOGRAPHIC INFORMATION WAS OBTAINED FROM A SURVEY PREPARED BY GASKINS & LECRAW, INC. DATED 3-19-2025.

## KEYNOTES:

1 PROTECT SEWER LATERAL IN PLACE
2 PROTECT TELECOM IN PLACE
3 SEWER CLEAN OUT, SEE DETAIL B-12/C-010
4 MANHOLE, SEE DETAIL B-1/C-010
5 3" WATER METER

**Point Table**

| Point # | Northing | Easting | Description |
|---|---|---|---|
| 1 | 1303845.60 | 2374219.71 | TIE IN |
| 2 | 1303846.03 | 2374223.88 | 90° BEND |
| 3 | 1303810.28 | 2374228.20 | 22.5° BEND |
| 4 | 1303761.39 | 2374218.73 | 11.25° BEND |
| 5 | 1303650.43 | 2374219.34 | 90° BEND |
| 6 | 1303650.25 | 2374264.90 | 22.5° BEND |
| 7 | 1303659.26 | 2374286.82 | 22.5° BEND |
| 8 | 1303796.57 | 2374223.50 | 11.25° BEND |
| 9 | 1303761.77 | 2374216.77 | 11.25° BEND |
| 10 | 1303648.44 | 2374217.35 | 90° BEND |
| 11 | 1303648.25 | 2374265.29 | 22.5° BEND |
| 12 | 1303657.30 | 2374287.30 | 22.5° BEND |

**Point Table**

| Point # | Northing | Easting | Description |
|---|---|---|---|
| 13 | 1303650.02 | 2374295.30 | UE |
| 14 | 1303640.67 | 2374274.79 | UE |
| 15 | 1303640.93 | 2374208.71 | UE |

**STRUCTURE TABLE**

| MANHOLE: | DETAILS: | NORTHING | EASTING |
|---|---|---|---|
| MH-1 | 48"<br>RIM = 688.18<br>INV IN = 680.99<br>INV OUT = 680.95 | 1303646.17 | 2374211.73 |
| MH-2 | 48"<br>RIM = 687.60<br>INV IN = 680.78<br>INV OUT = 680.75 | 1303645.92 | 2374274.79 |


BROWN AND CALDWELL
990 HAMMOND DRIVE, SUITE 500
ATLANTA, GA 30328


wendel

THIS DRAWING IS NOT VALID FOR CONSTRUCTION PURPOSES UNLESS IT BEARS THE SEAL AND SIGNATURE OF A DULY REGISTERED PROFESSIONAL

PRELIMINARY DESIGN

NCWSA NEWTON COUNTY WATER & SEWERAGE AUTHORITY

# ADMINISTRATION BUILDING EXPANSION PROJECT

REVISIONS

| REV | DATE | DESCRIPTION |
|---|---|---|
| | | |

LINE IS 2 INCHES AT FULL SIZE

DESIGNED: B. FLIEG
DRAWN: B. FLIEG
CHECKED: K.DEVENDORF
CHECKED:
APPROVED:

FILENAME
203000-C-400.dwg
BC PROJECT NUMBER
203000
CLIENT PROJECT NUMBER

CIVIL

## SITE UTILITY PLAN

DRAWING NUMBER
C-401


Path: C:\USERS\BFLIEG\DC\ACCDOCS\WENDELINCWSA ADMIN BLDG_V25\PROJECT FILES_REVIT & CAD\CIVIL\SHEET FILENAME: 203000-C-400.DWG PLOT DATE: 3/25/2026 3:04 AM CAD USER: BENJAMIN FLIEG