

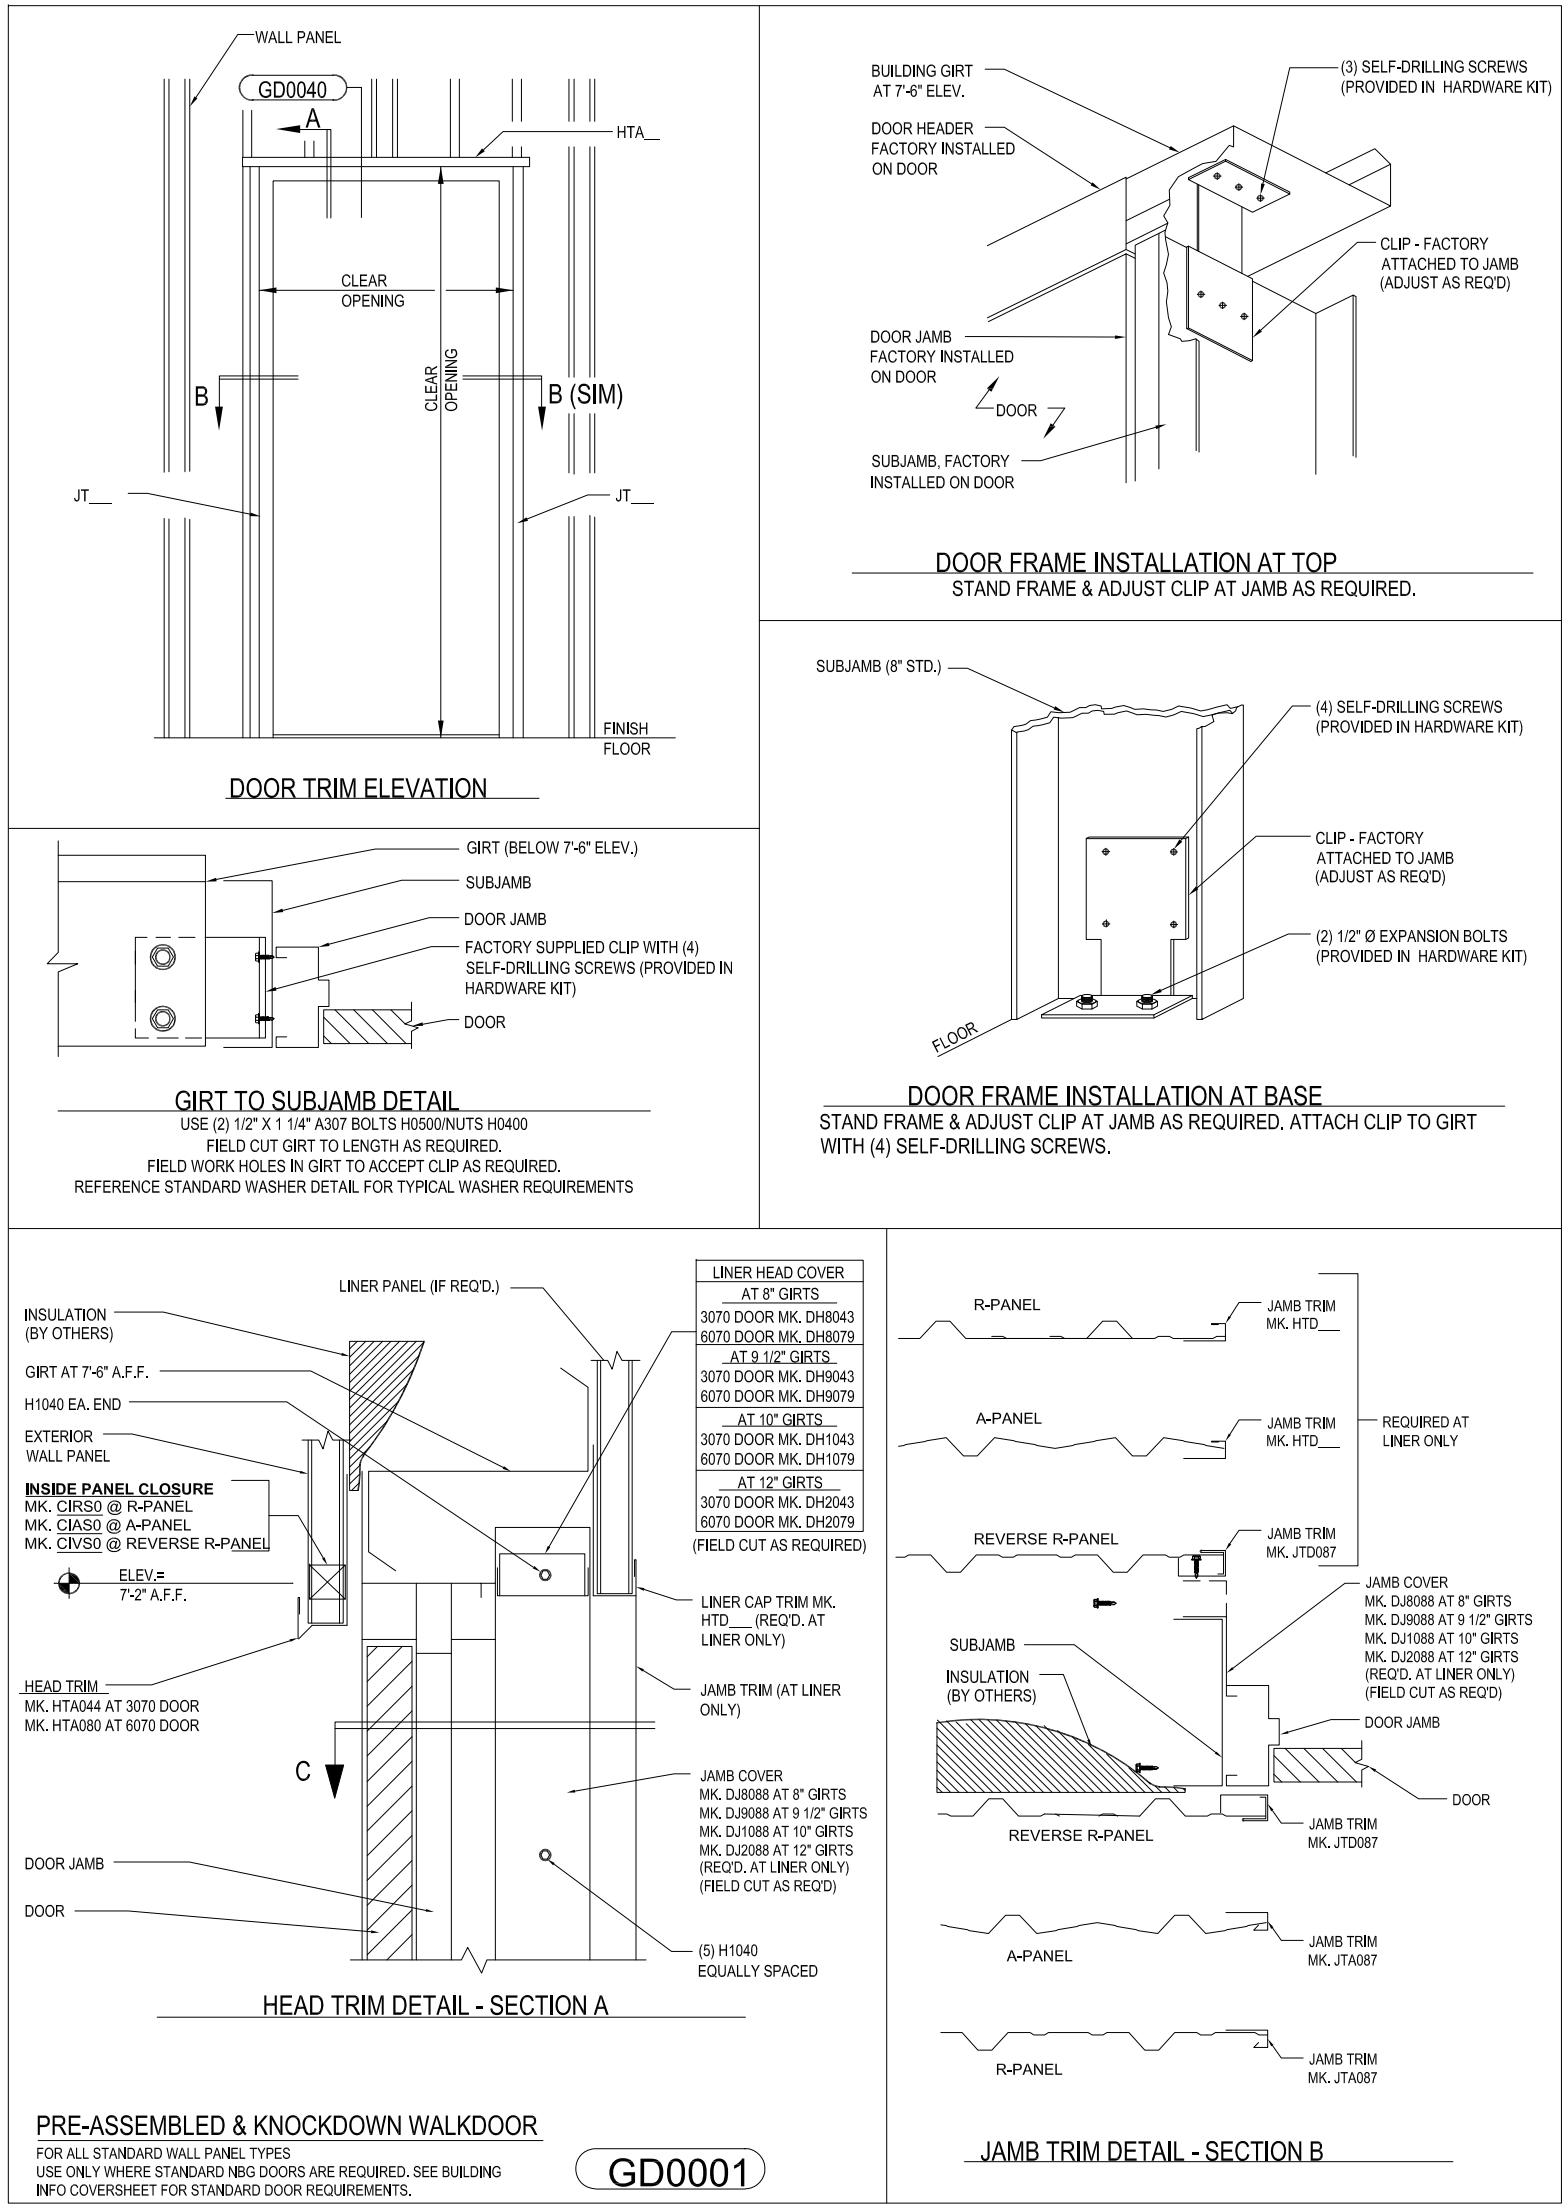


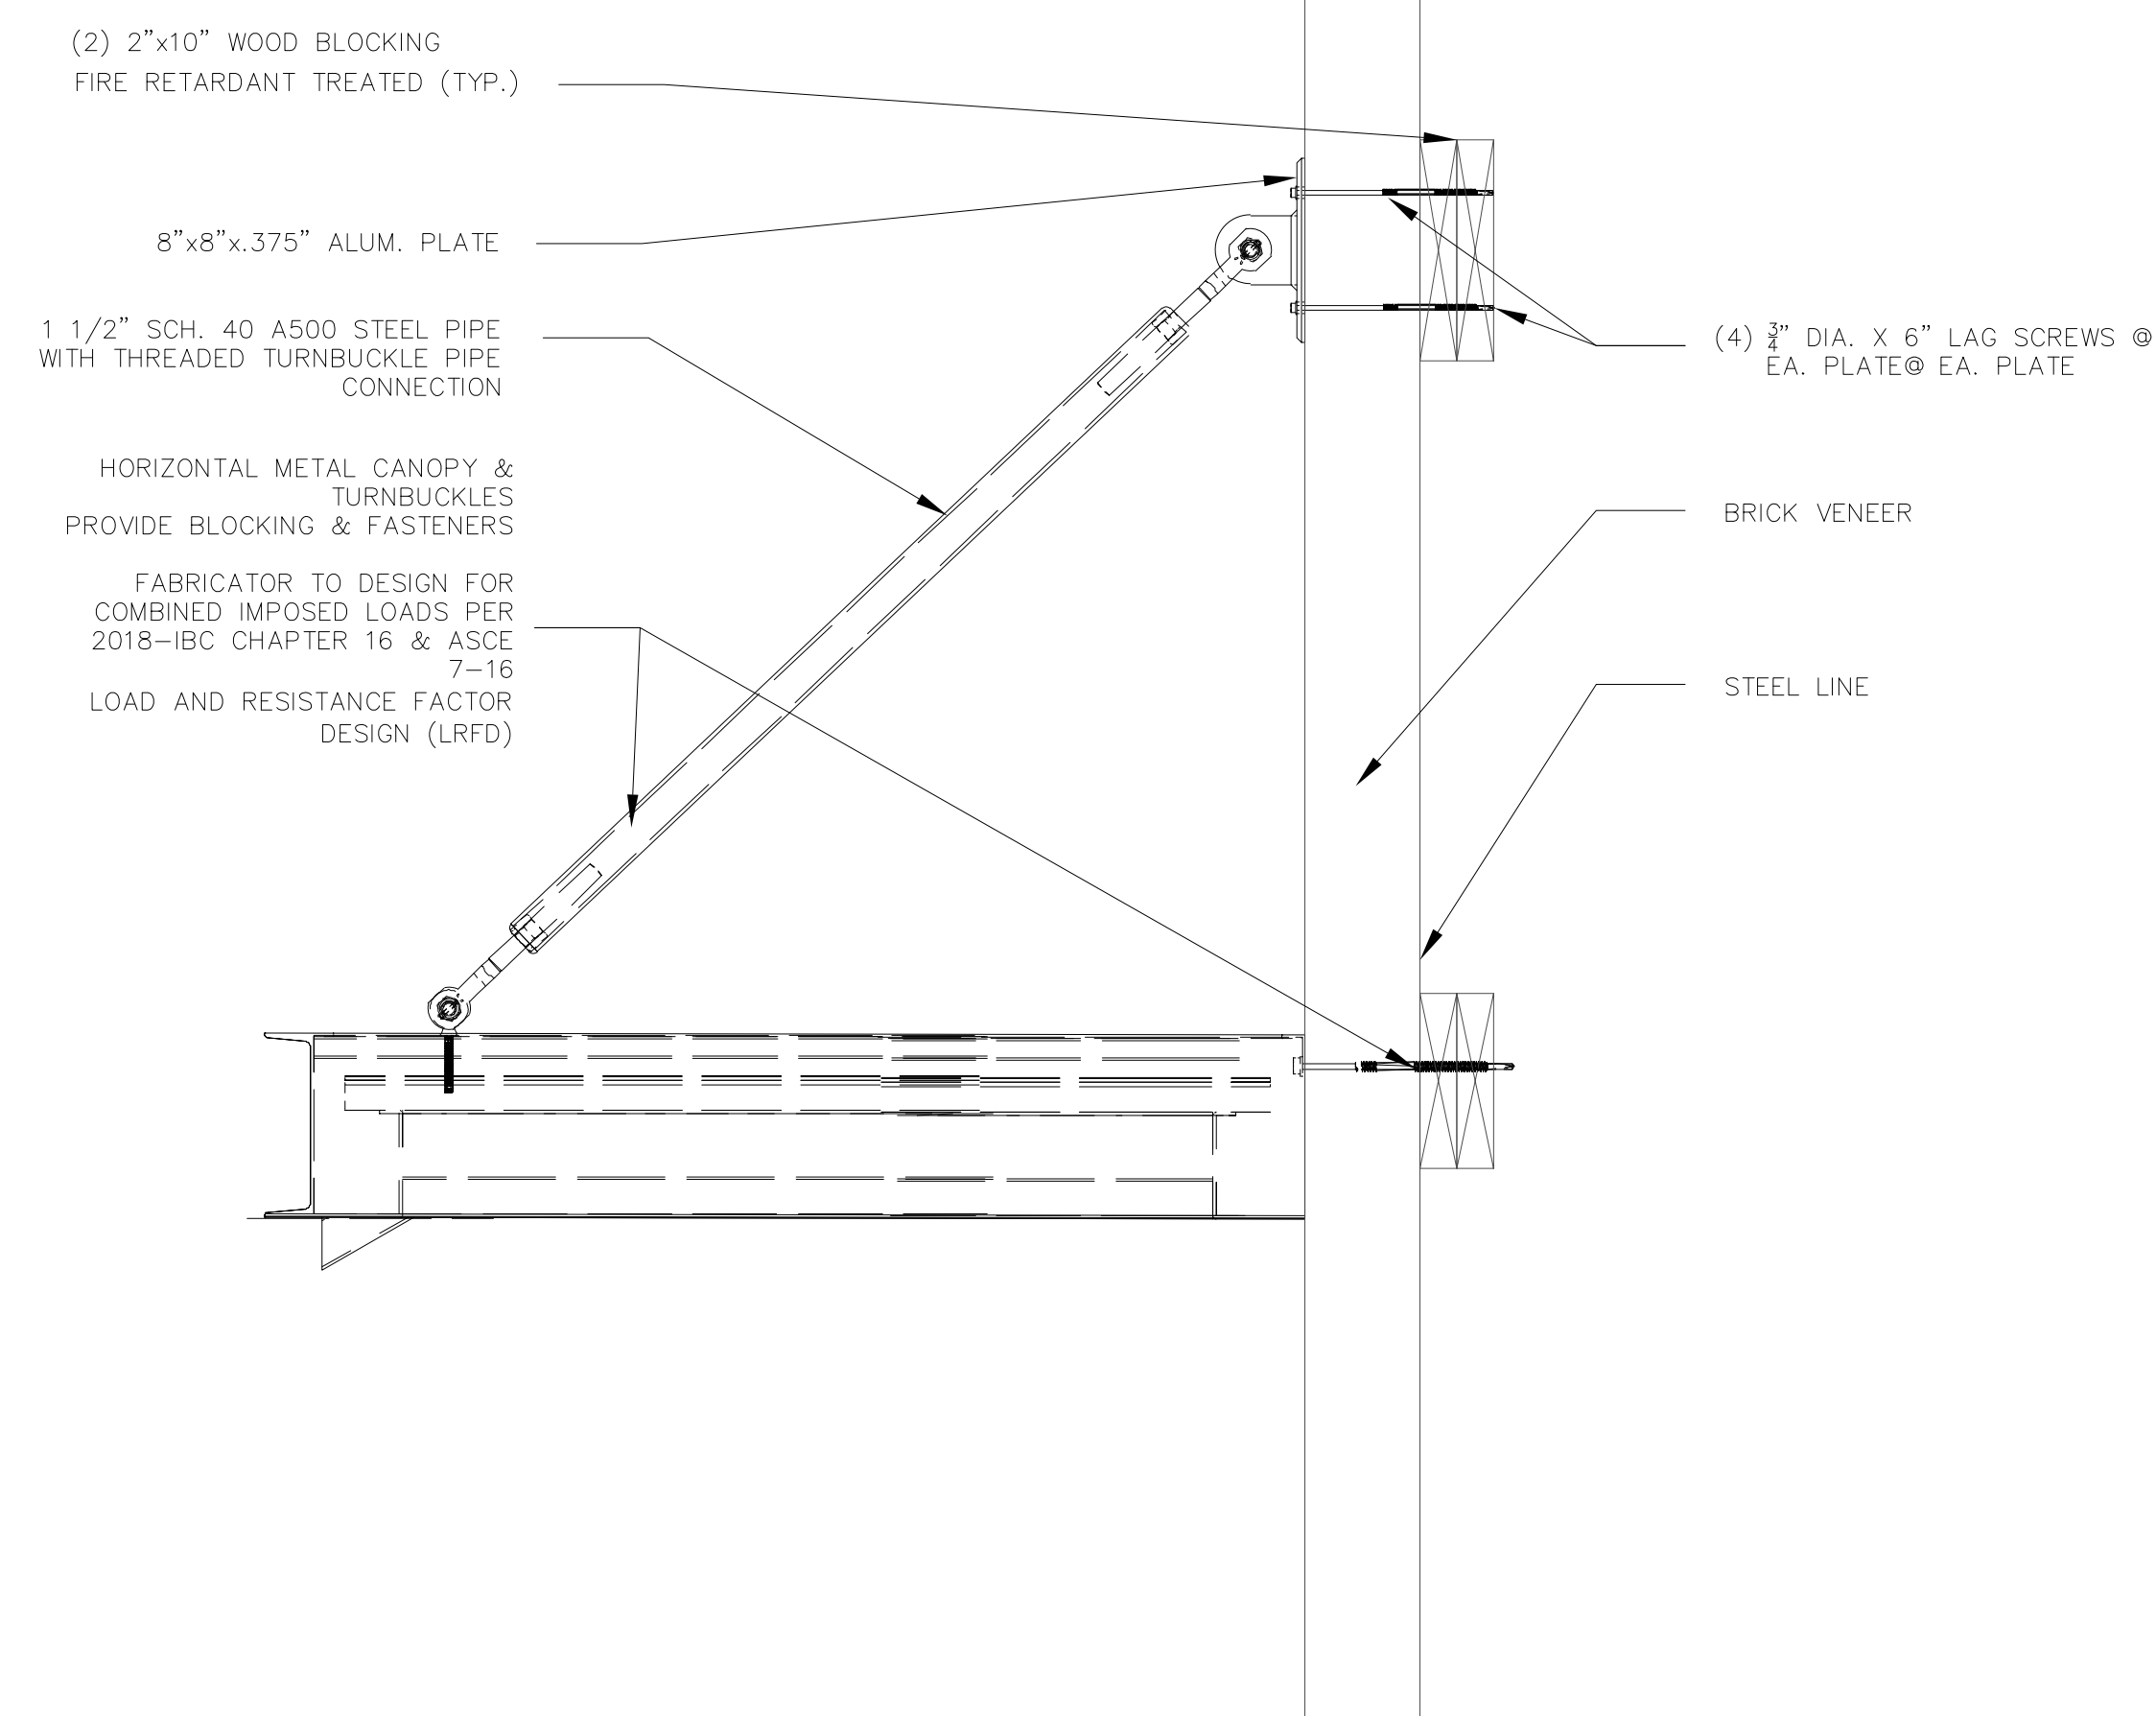

HEAD

JAMB

SILL

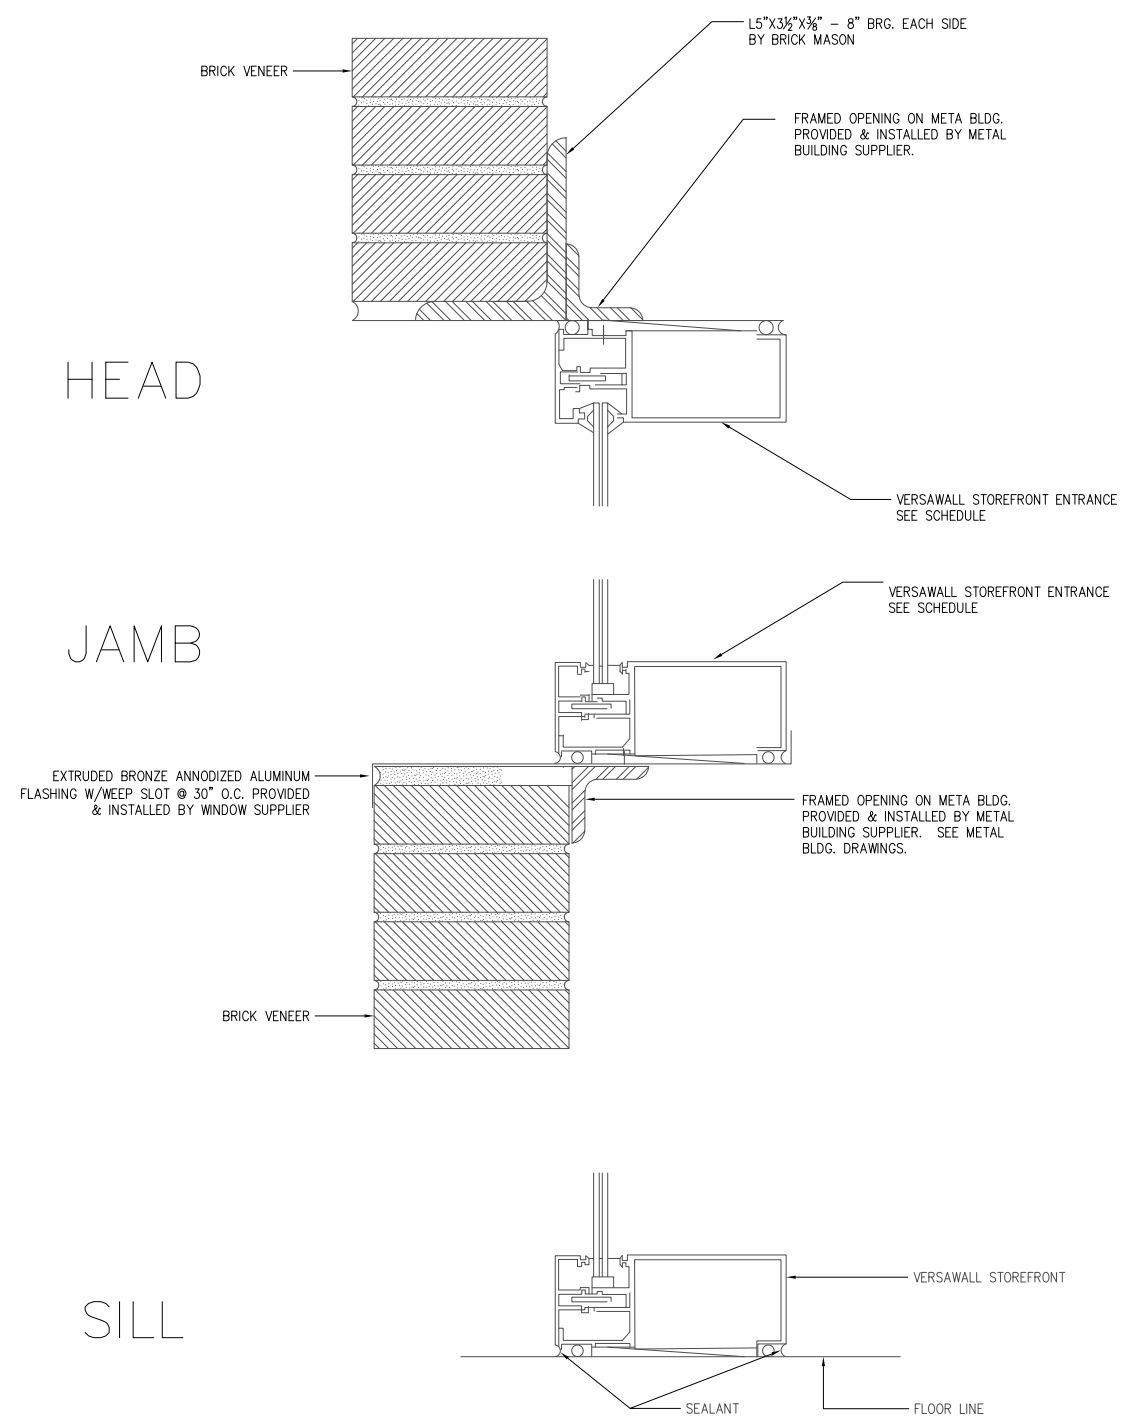

1
A5


WINDOW DETAILS

SCALE: NTS

2
A5

CANOPY DETAIL

SCALE: 1-1/2" = 1'-0"

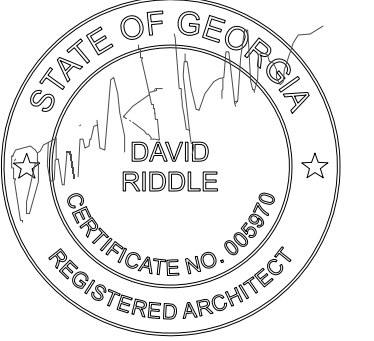


REVISIONS

#	DATE

A NEW
EMS
FACILITY
FOR:

OCONEE
COUNTY

WATKINSVILLE,
GEORGIA

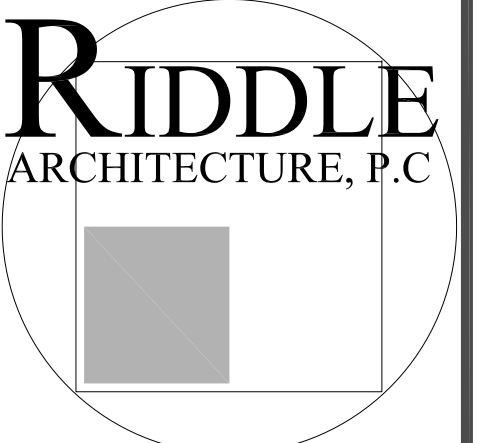

497 BROOMSEDGE COURT
BOLIVIA, NC
28422
(404) 285-8646

TITLE: SECTIONS &
DETAILS

JOB #: 2502

DATE: 09.11.26

SHEET #

A5