


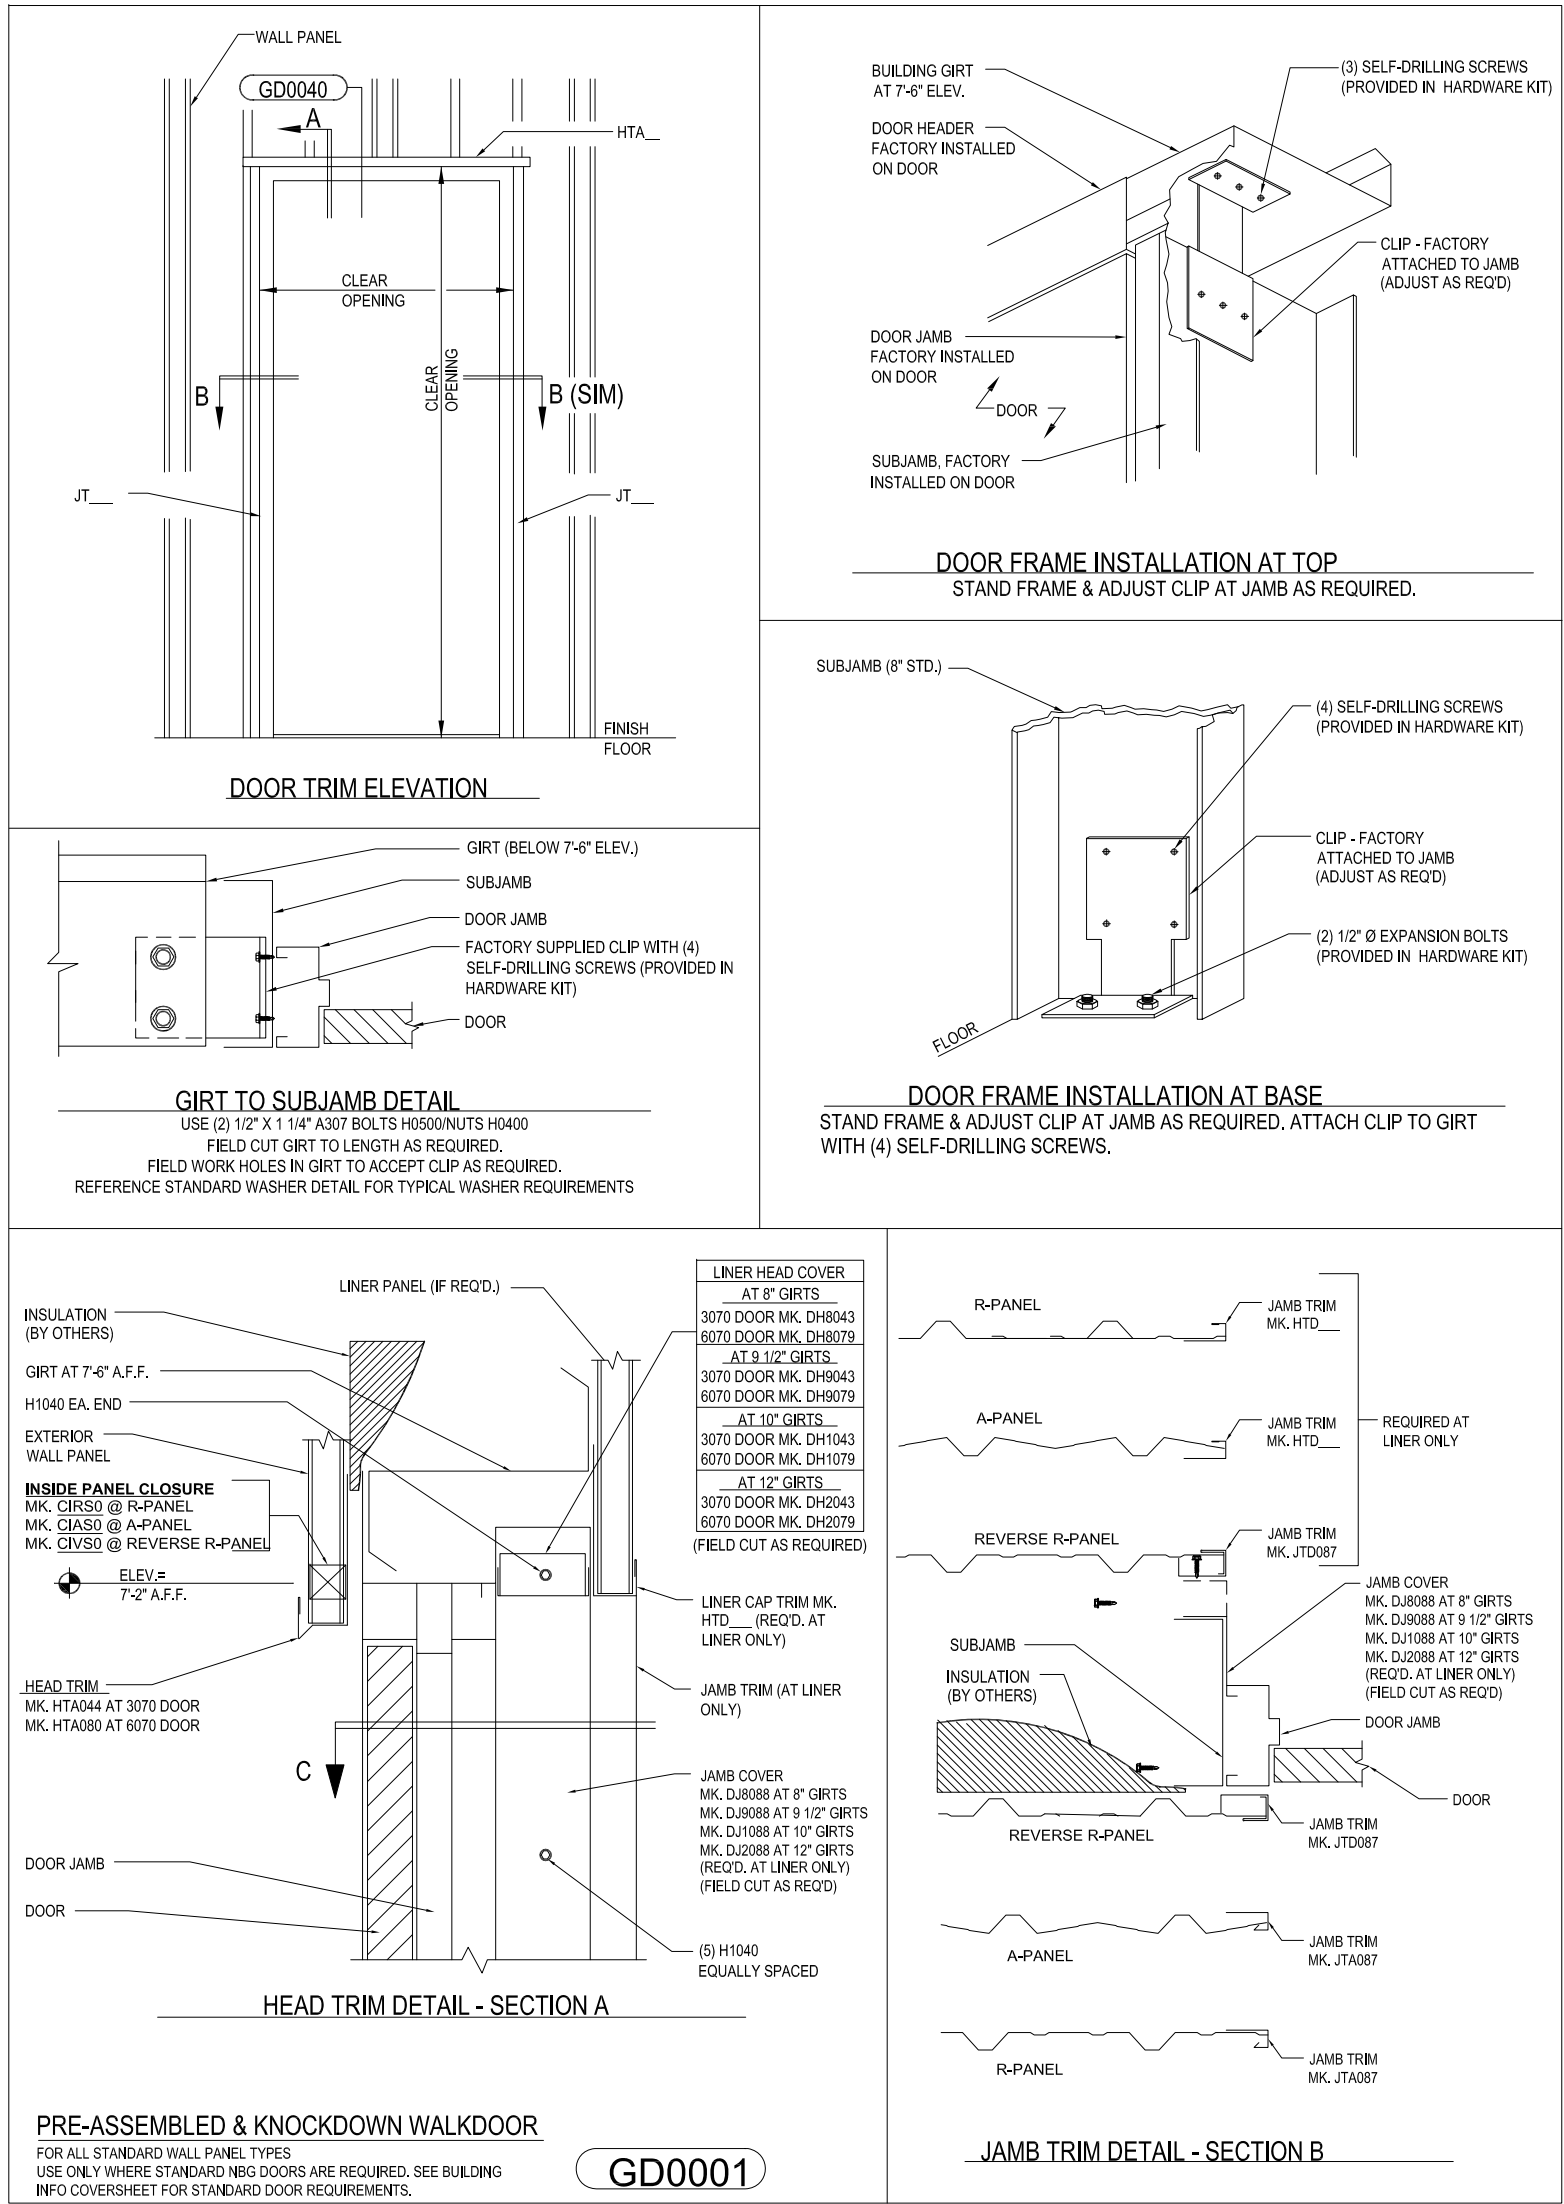

HEAD

JAMB

SILL

WINDOW DETAILS


SCALE: NTS

(2) 2"x10" WOOD BLOCKING
FIRE RETARDANT TREATED (TYP.)

8"x8"x.375" ALUM. PLATE
1 1/2" SCH. 40 A500 STEEL PIPE
WITH THREADED TURNBUCKLE PIPE
CONNECTION

HORIZONTAL METAL CANOPY &
TURNBUCKLES
PROVIDE BLOCKING & FASTENERS

FABRICATOR TO DESIGN FOR
COMBINED IMPOSED LOADS PER
2018-IBC CHAPTER 16 & ASCE
7-16
LOAD AND RESISTANCE FACTOR
DESIGN (LRFD)

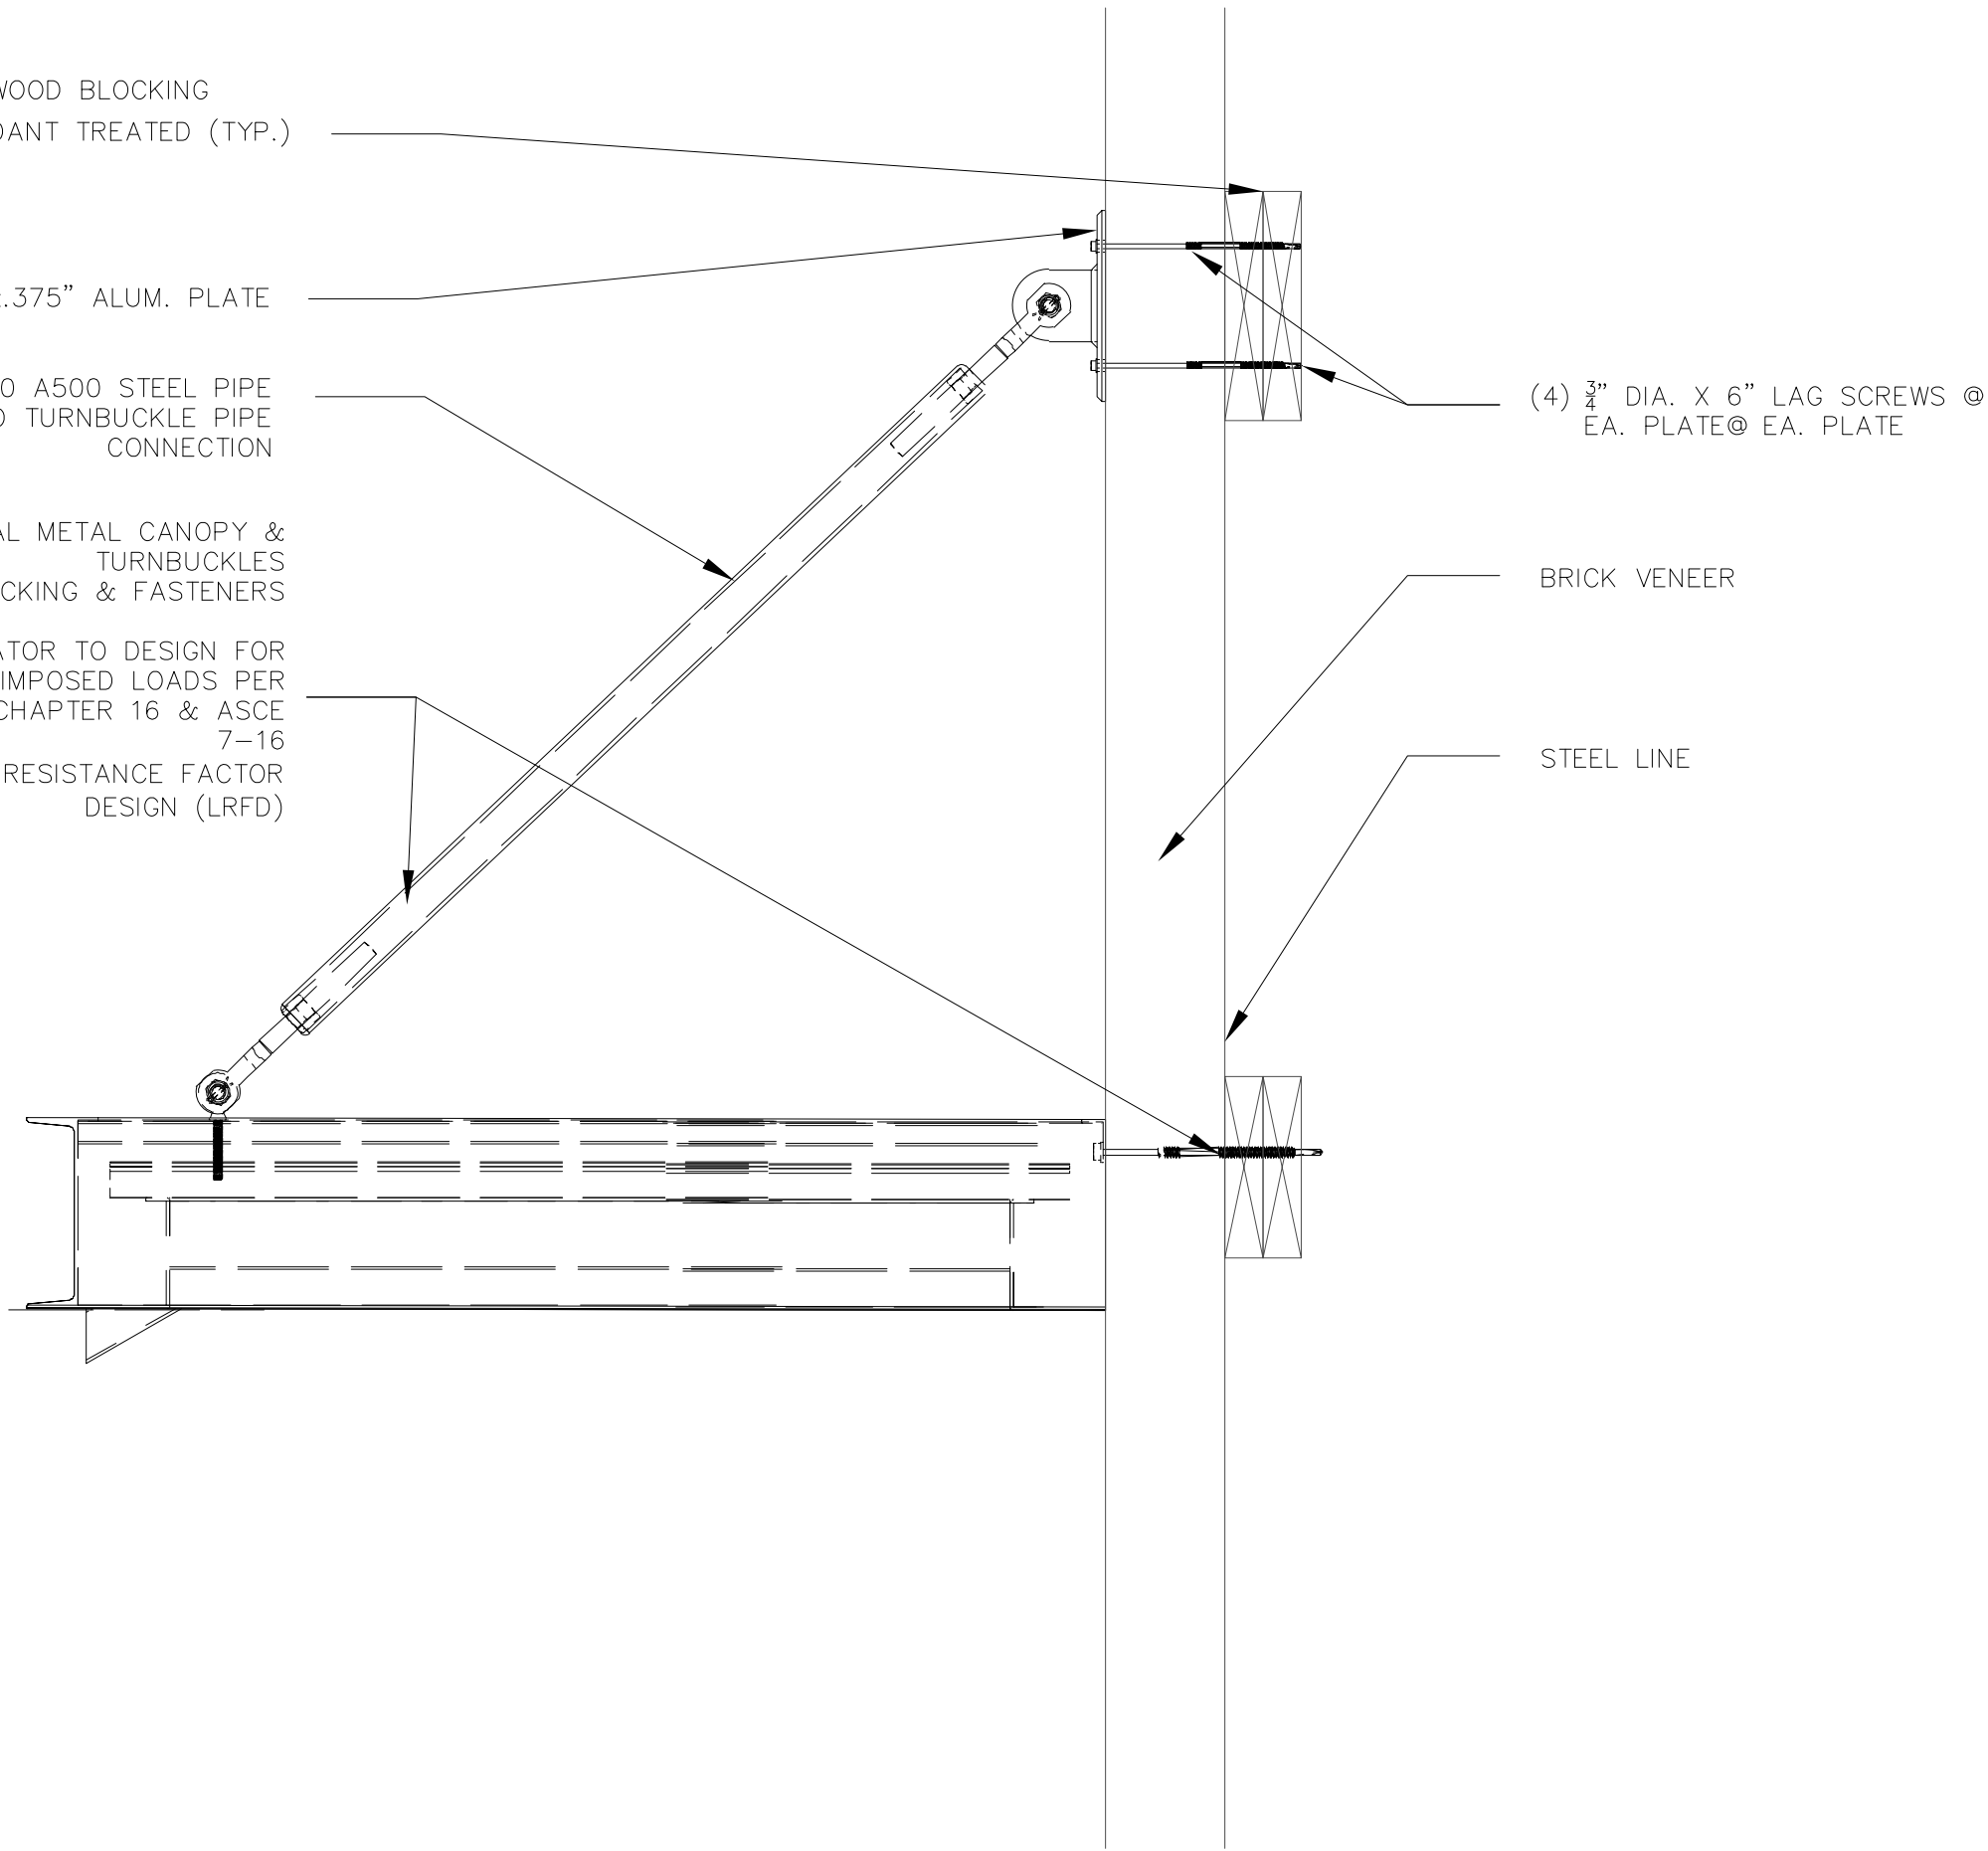

CANOPY DETAIL

SCALE: 1-1/2"= 1'-0"




REVISIONS

#	DATE

A NEW
FACILITIES
SHOP
FOR:

OCONEE
COUNTY

WATKINSVILLE,
GEORGIA

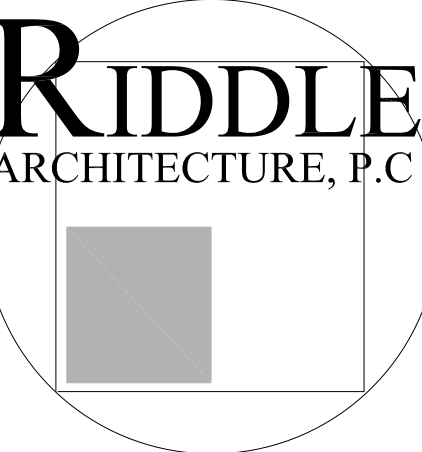

497 BROOMSEDGE COURT
BOLIVIA, NC
28422
(404) 285-8646

TITLE: SECTIONS &
DETAILS

JOB #: 2601

DATE: 09.11.26

SHEET #

A5