
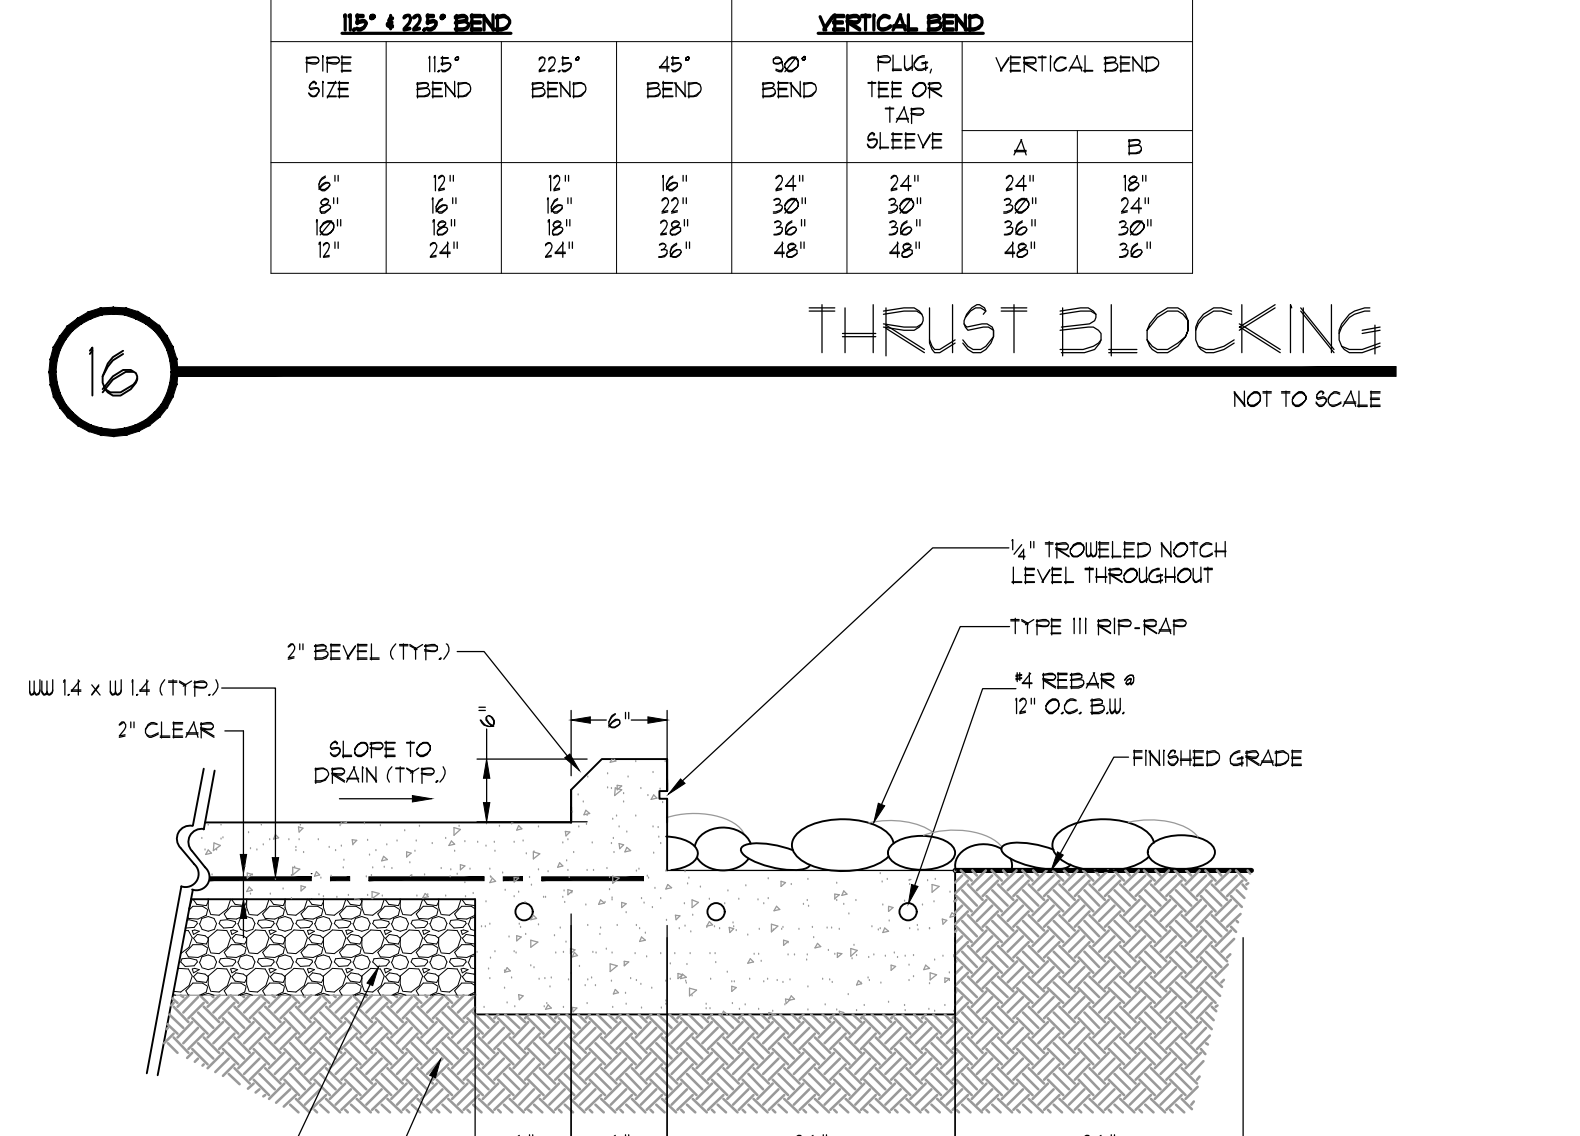
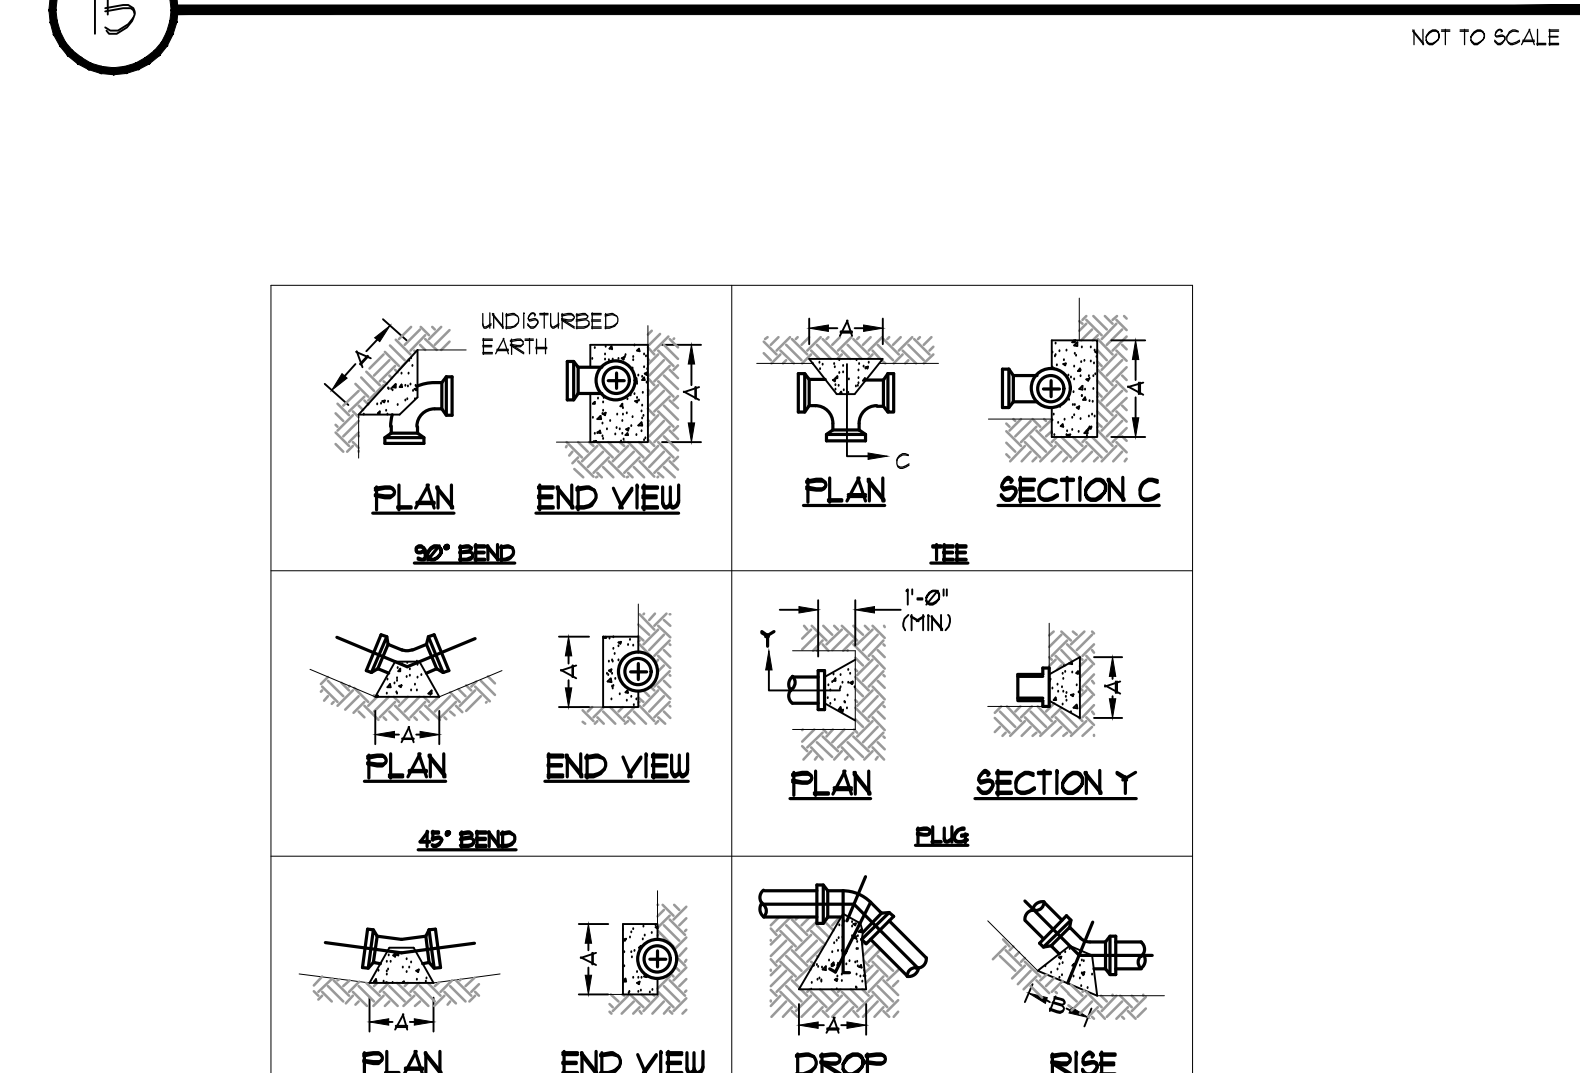
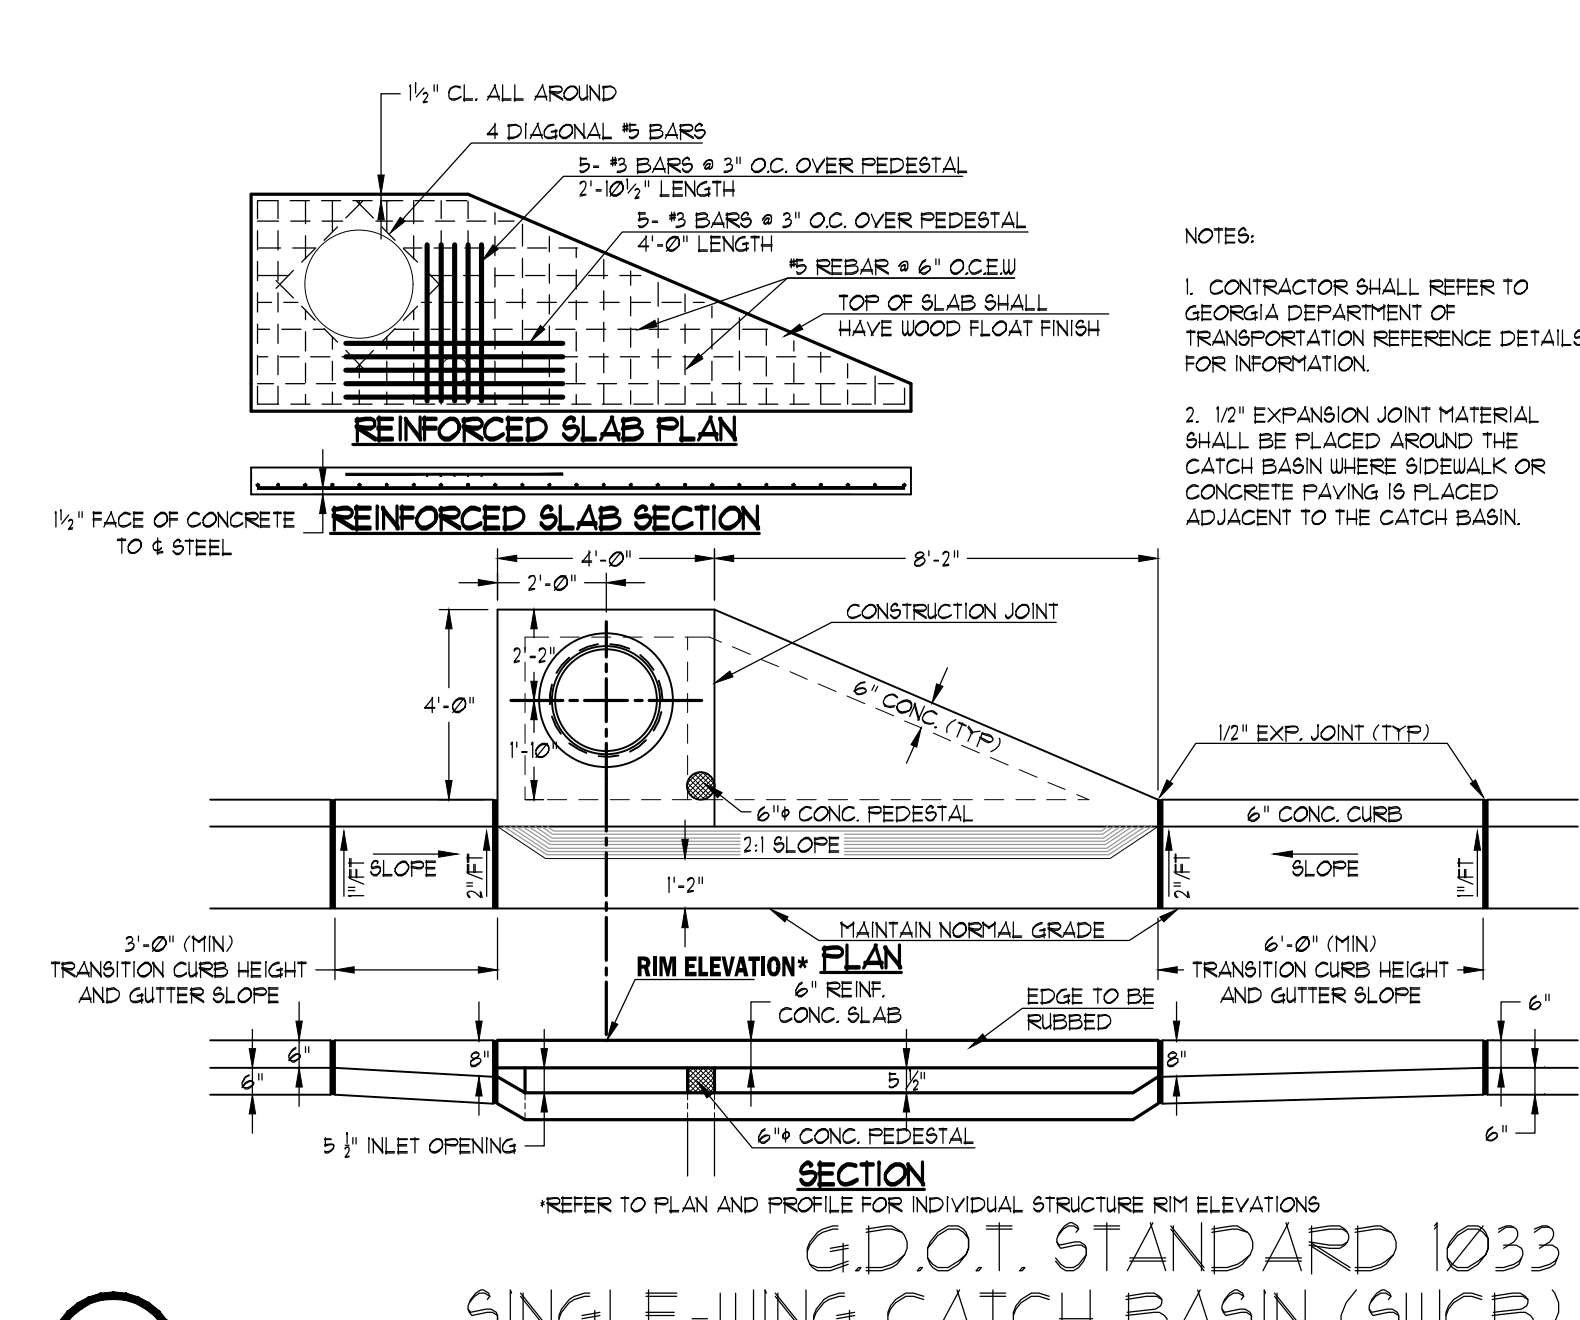
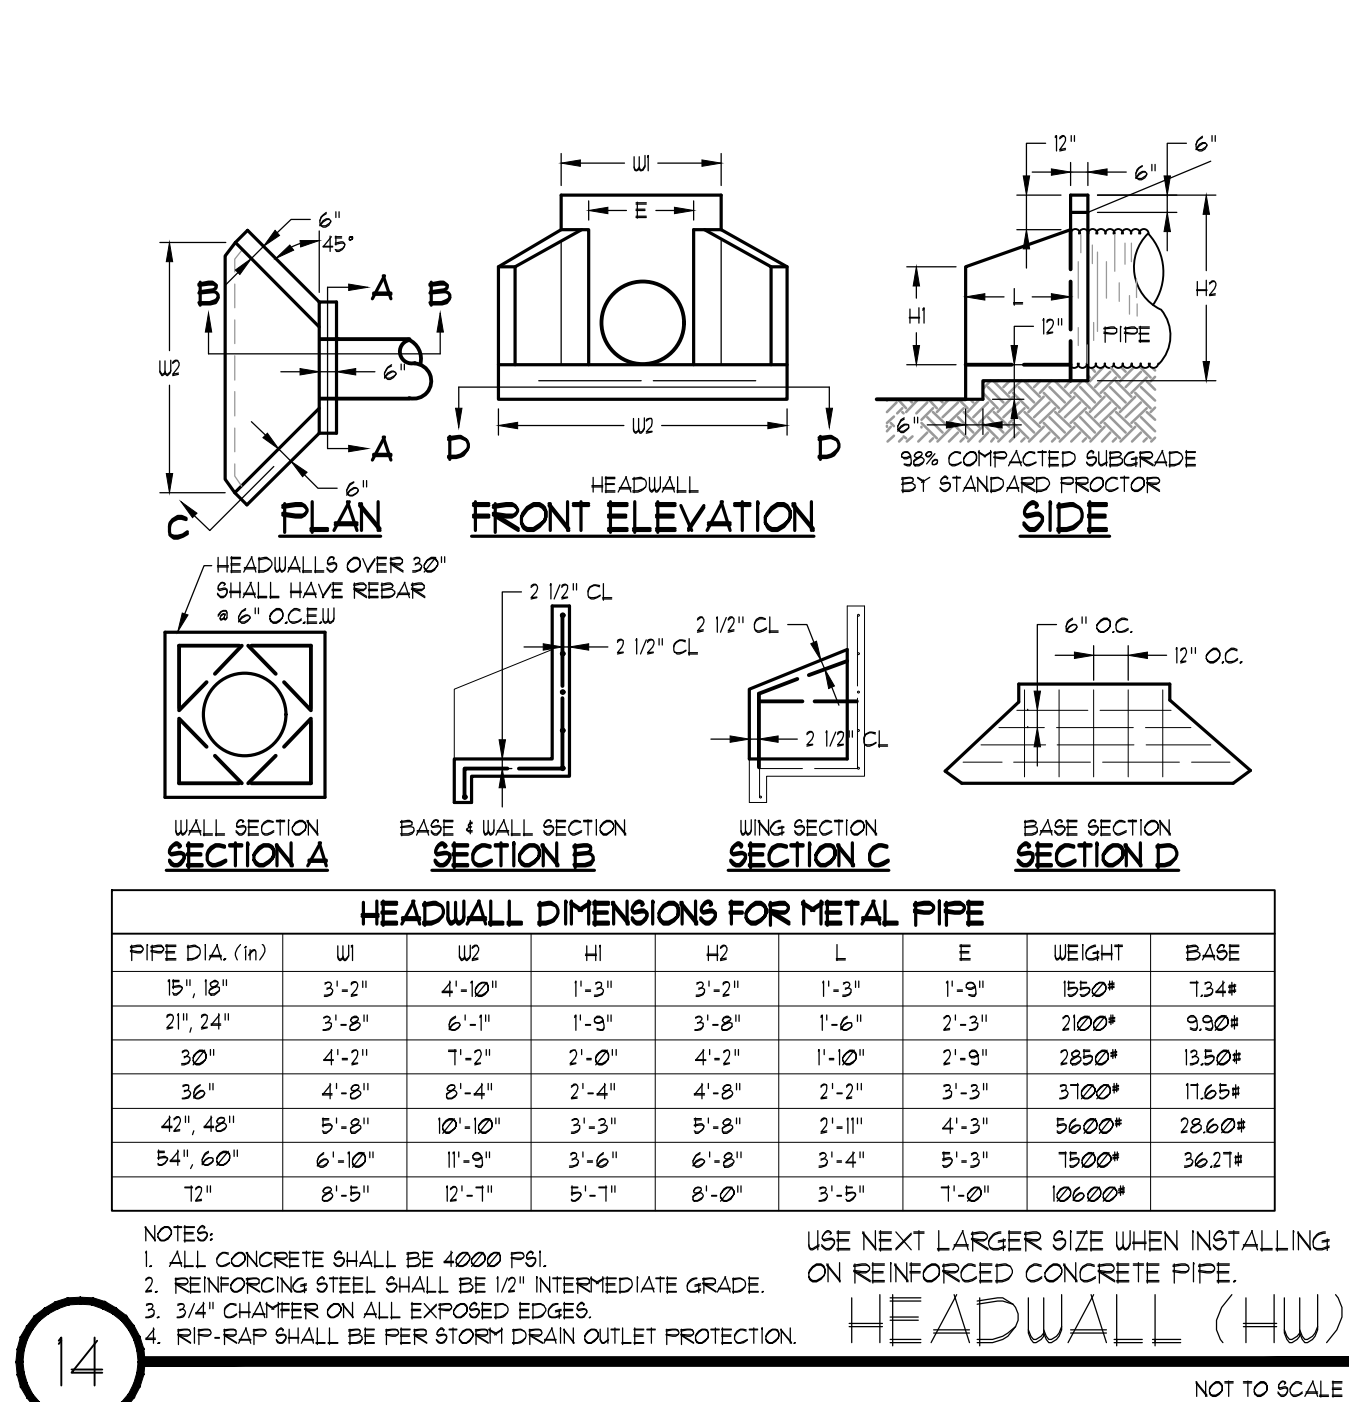
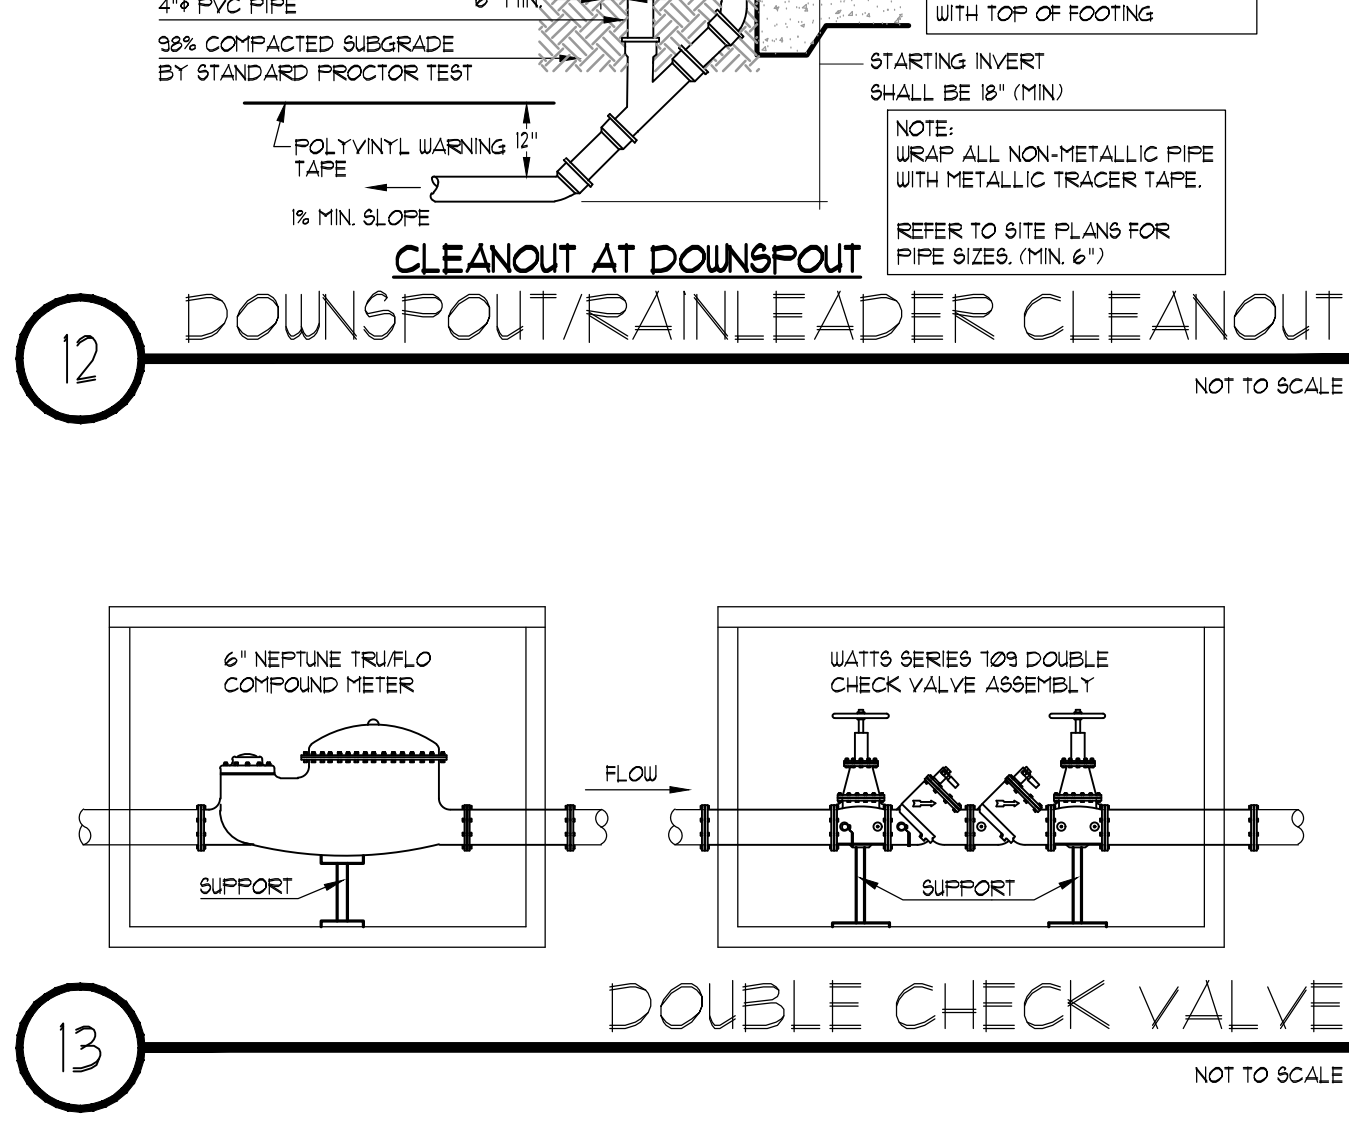
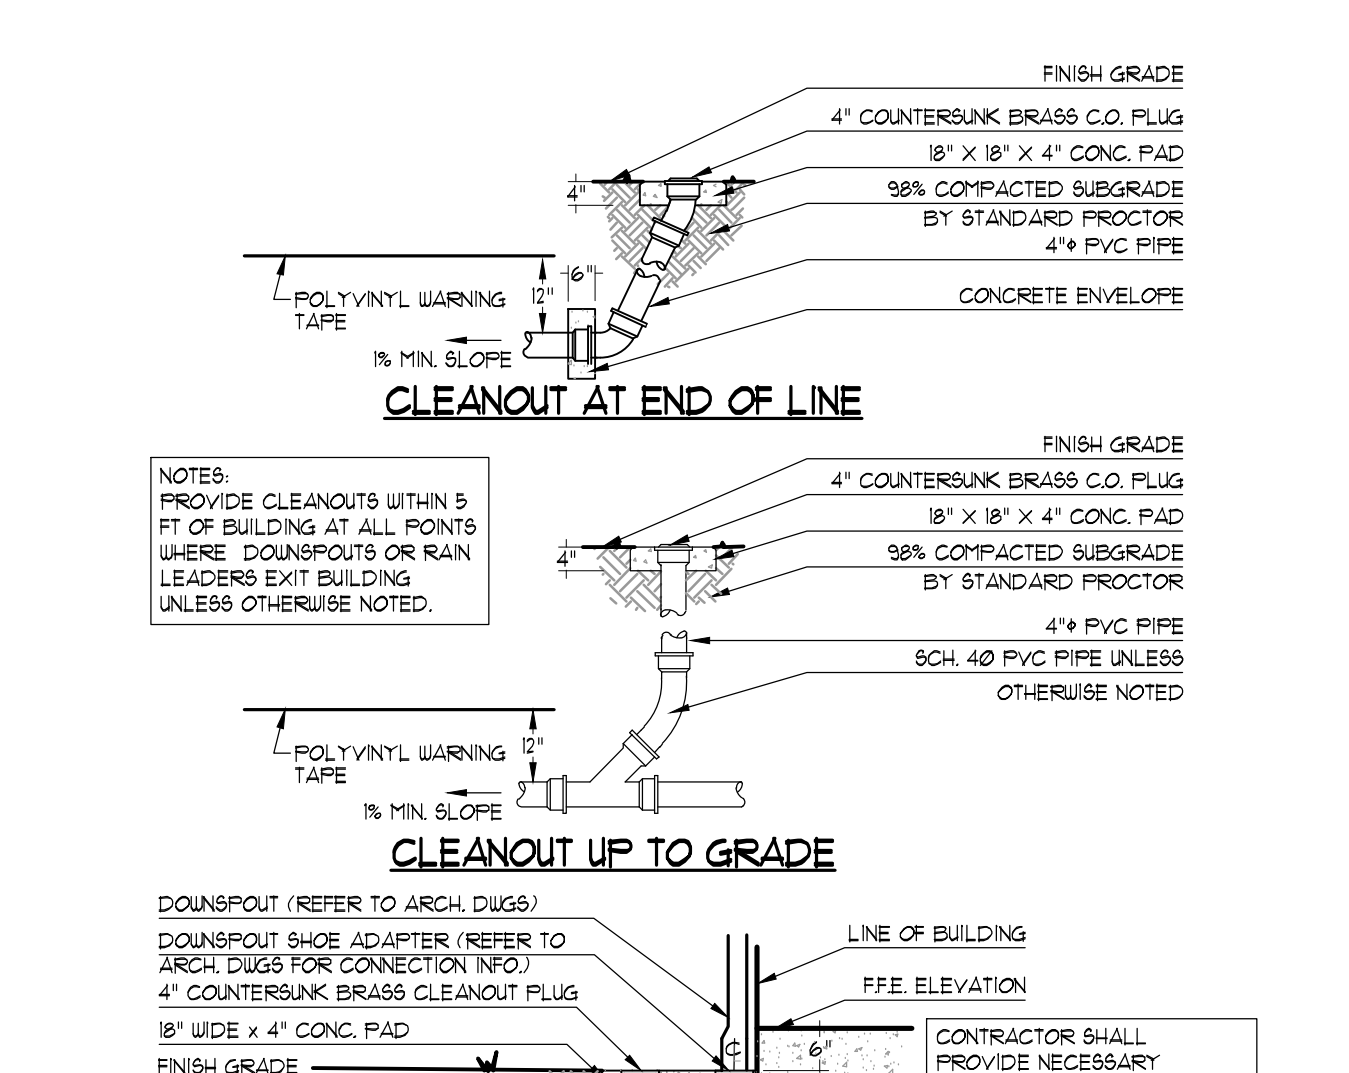
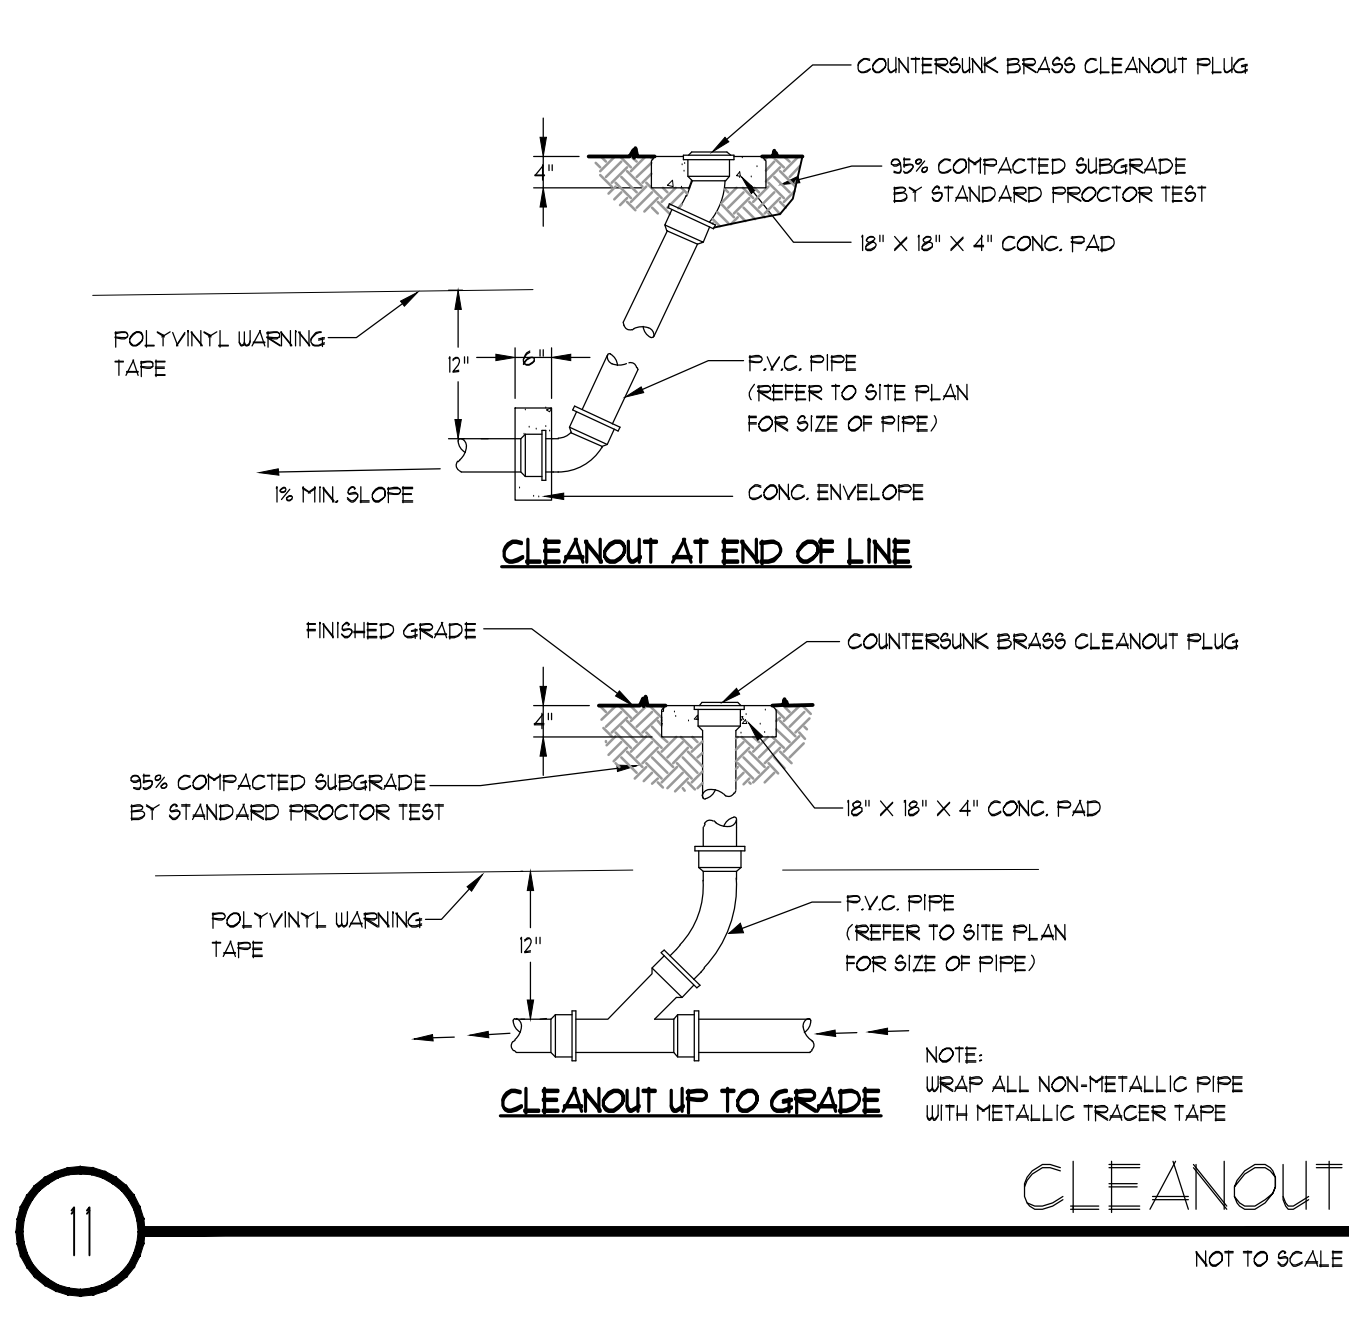
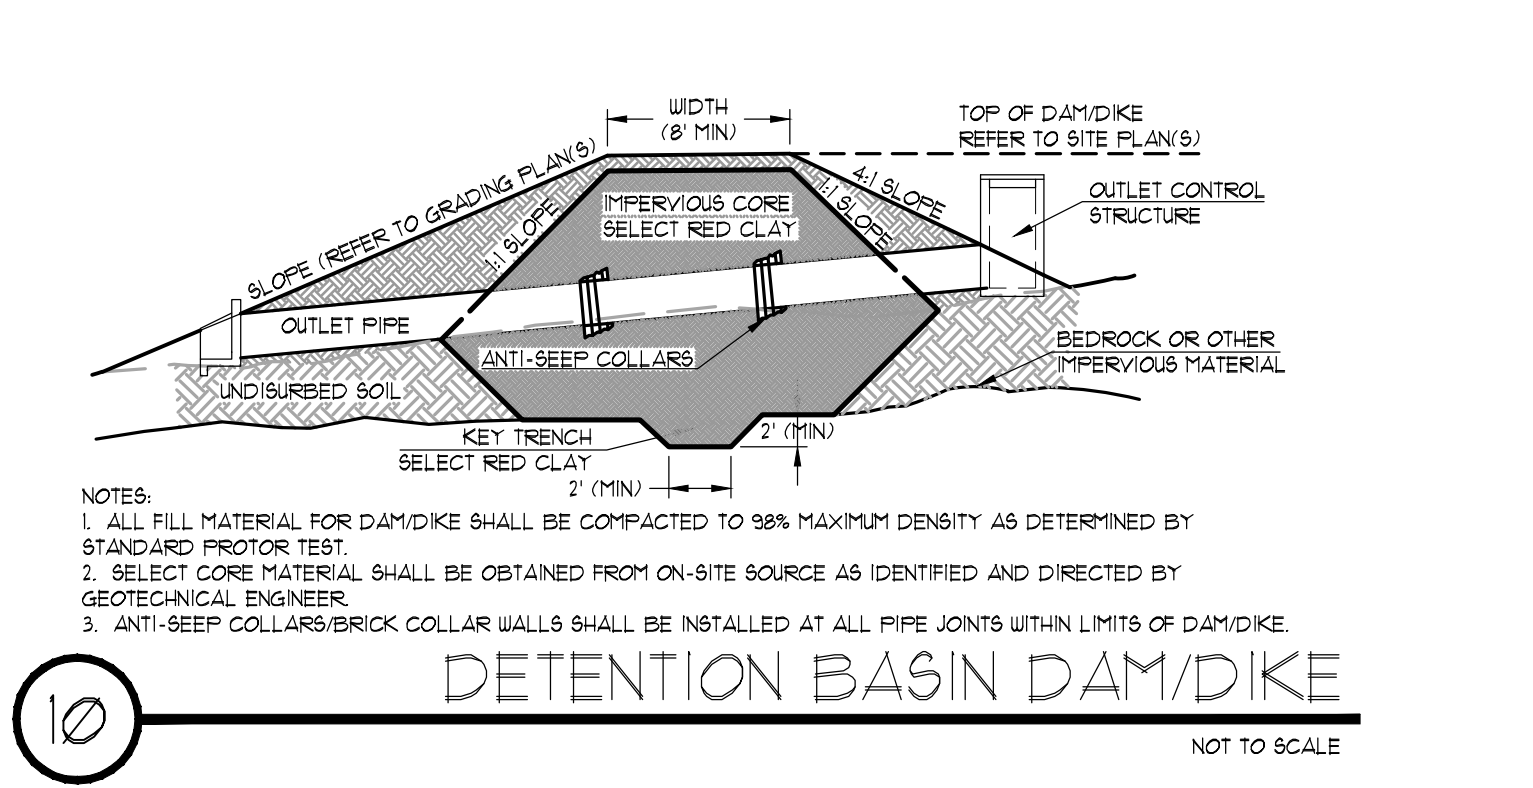
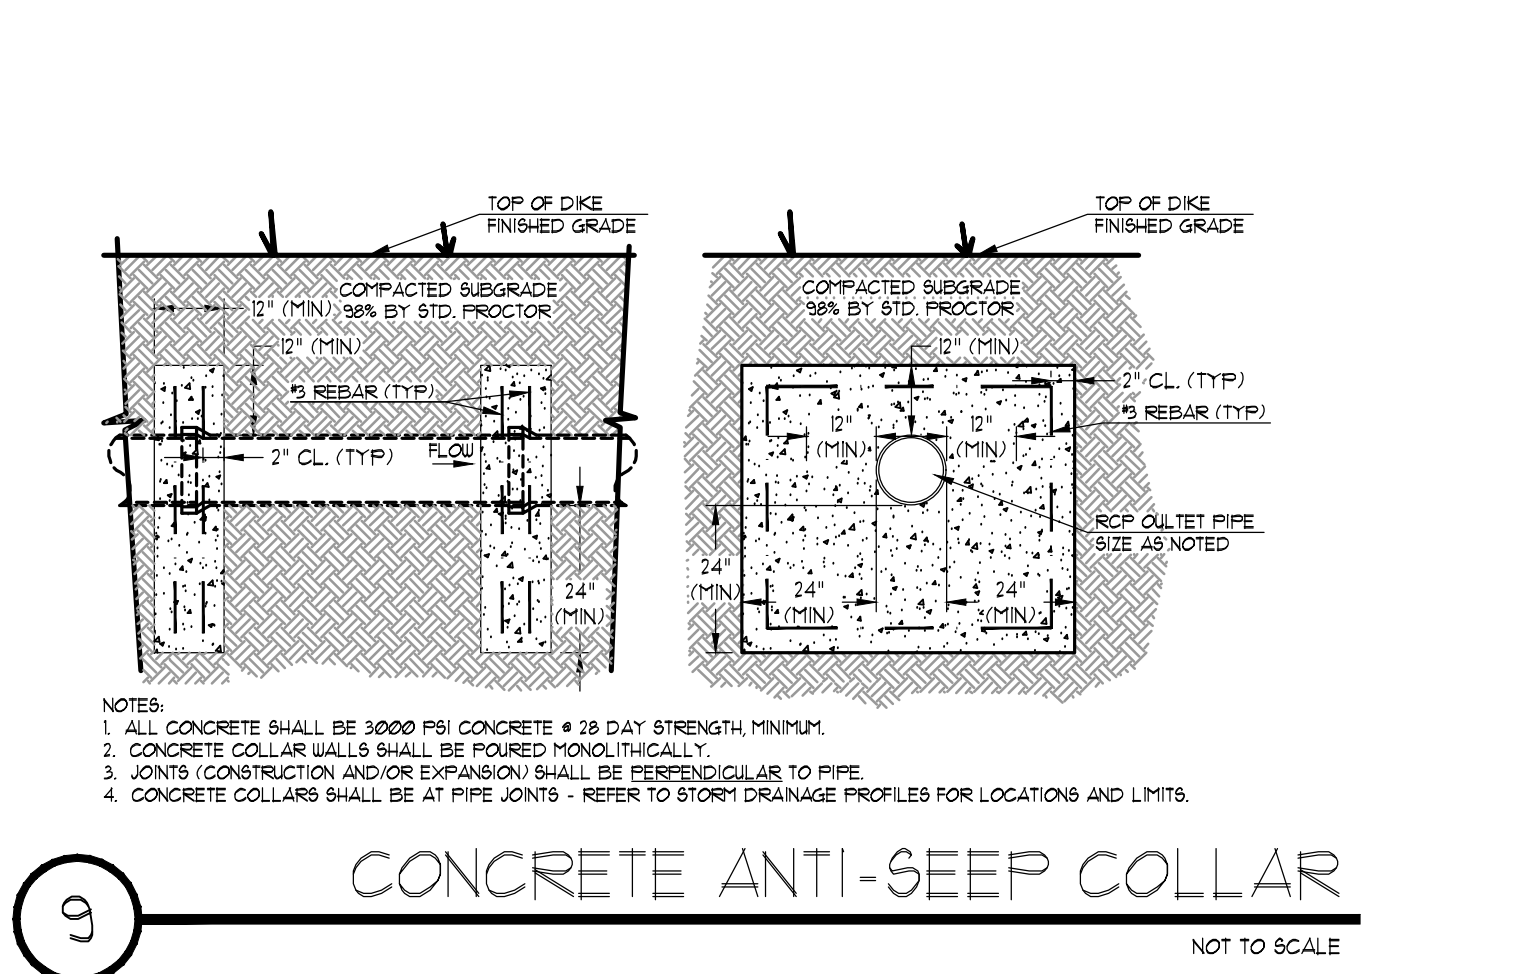
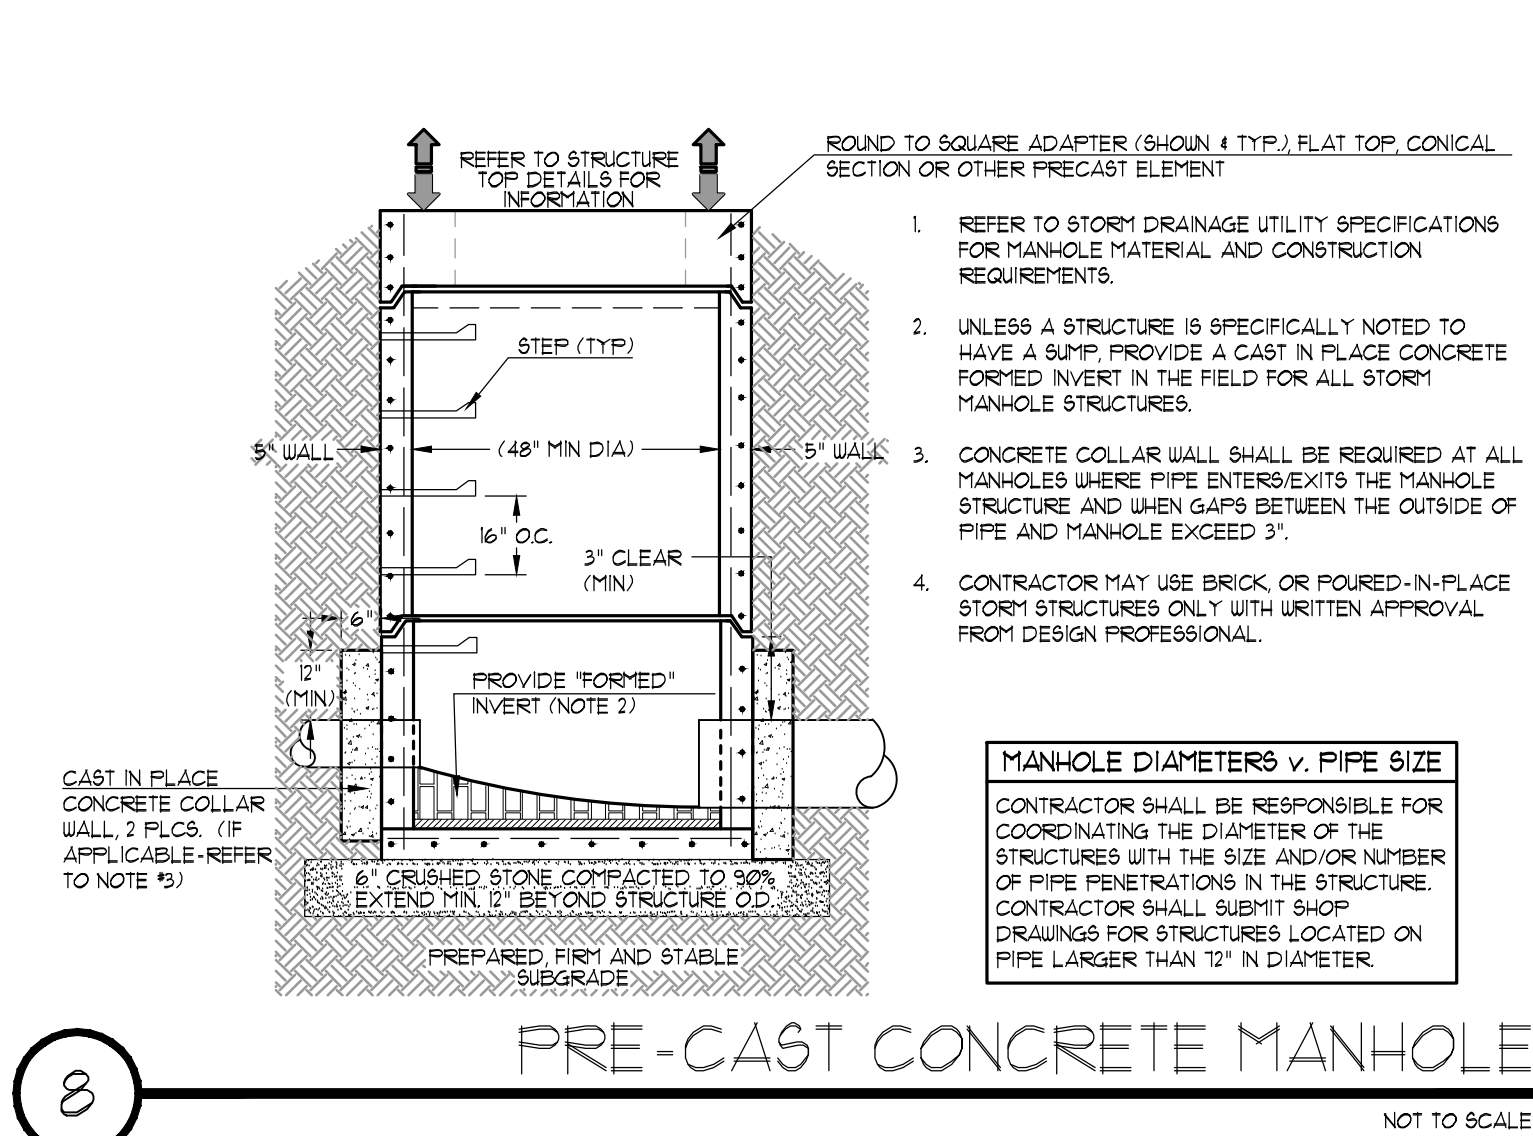
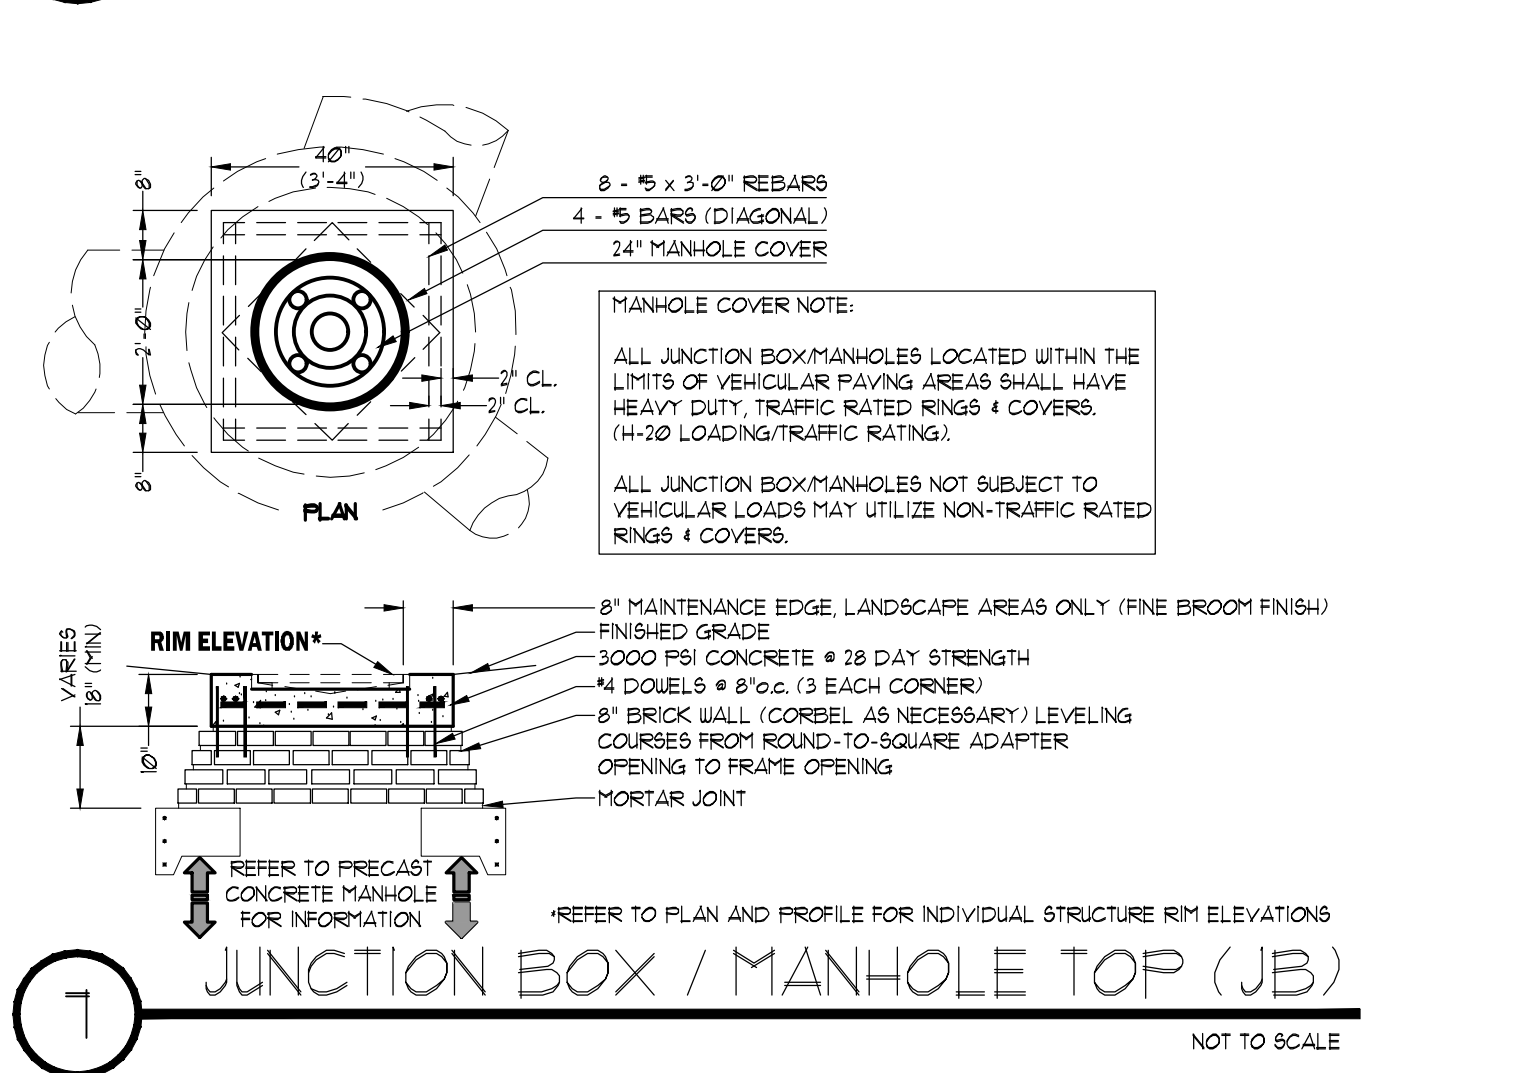
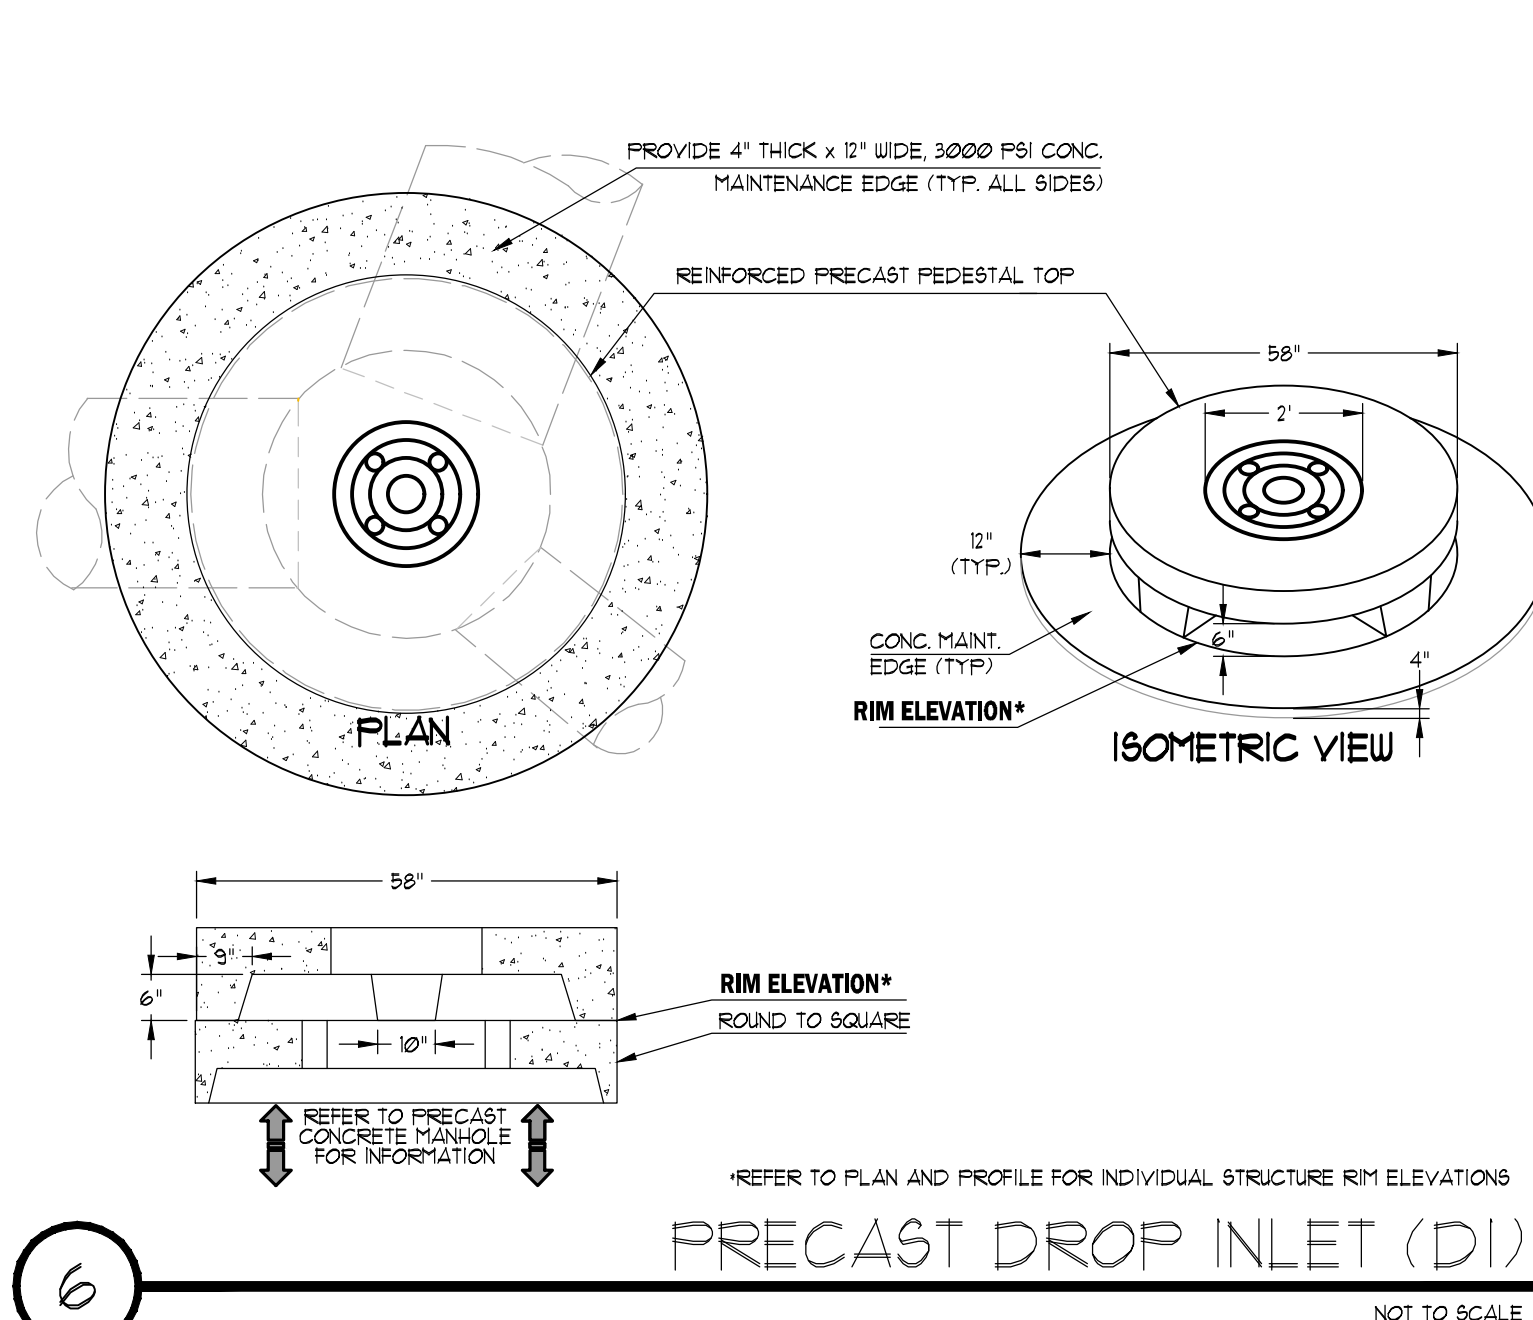
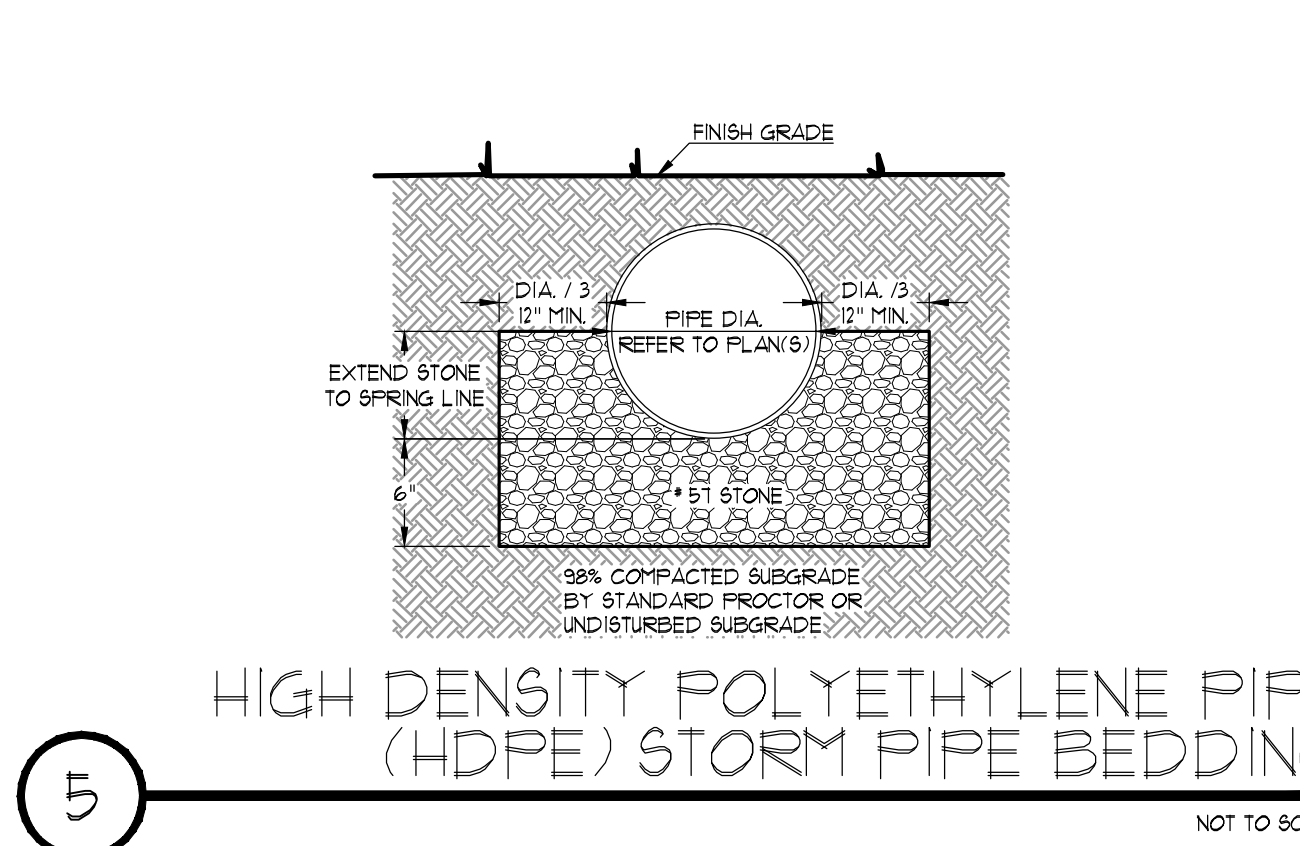
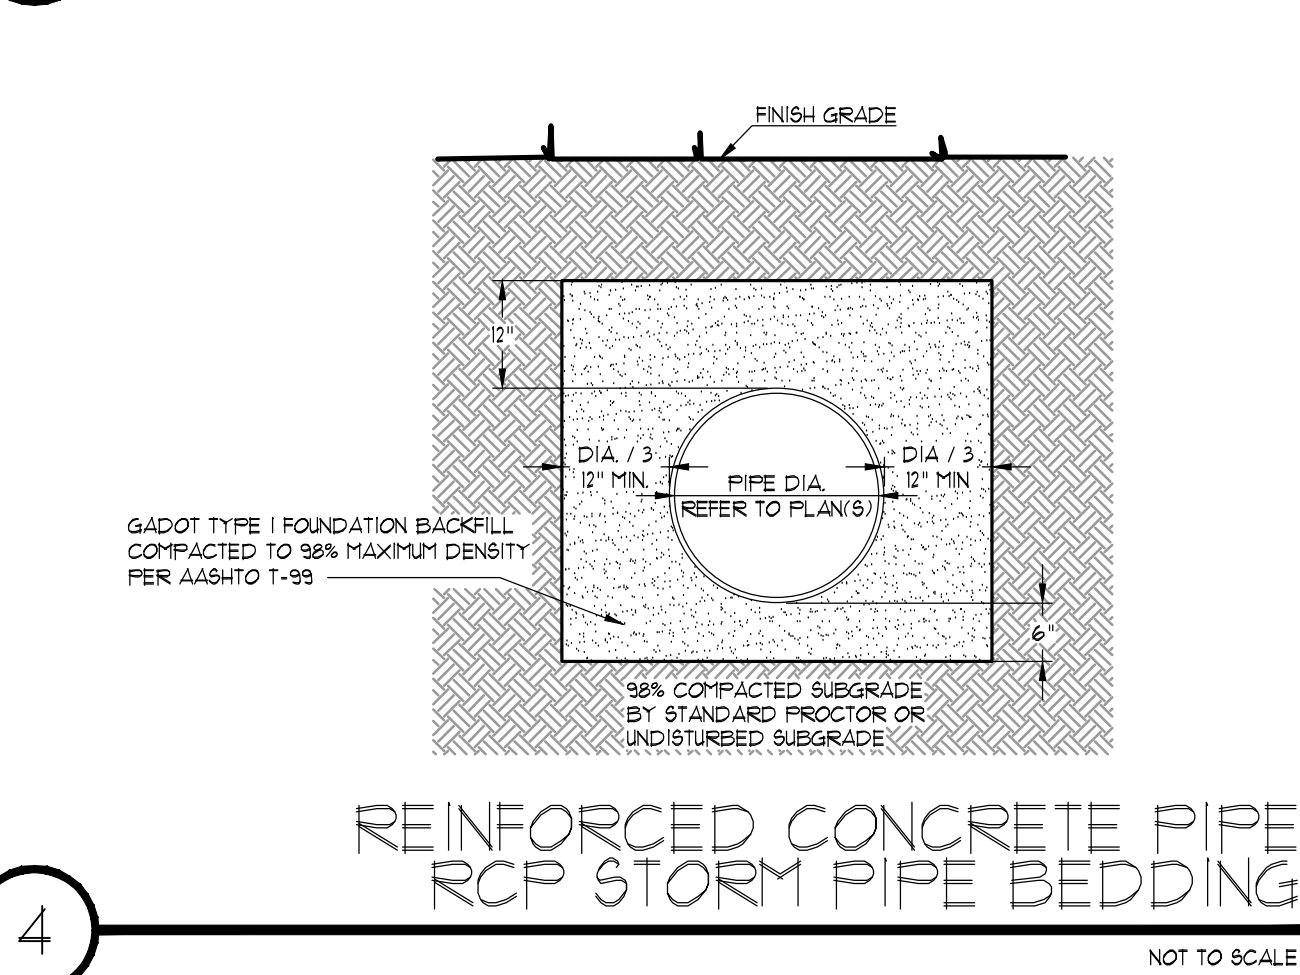
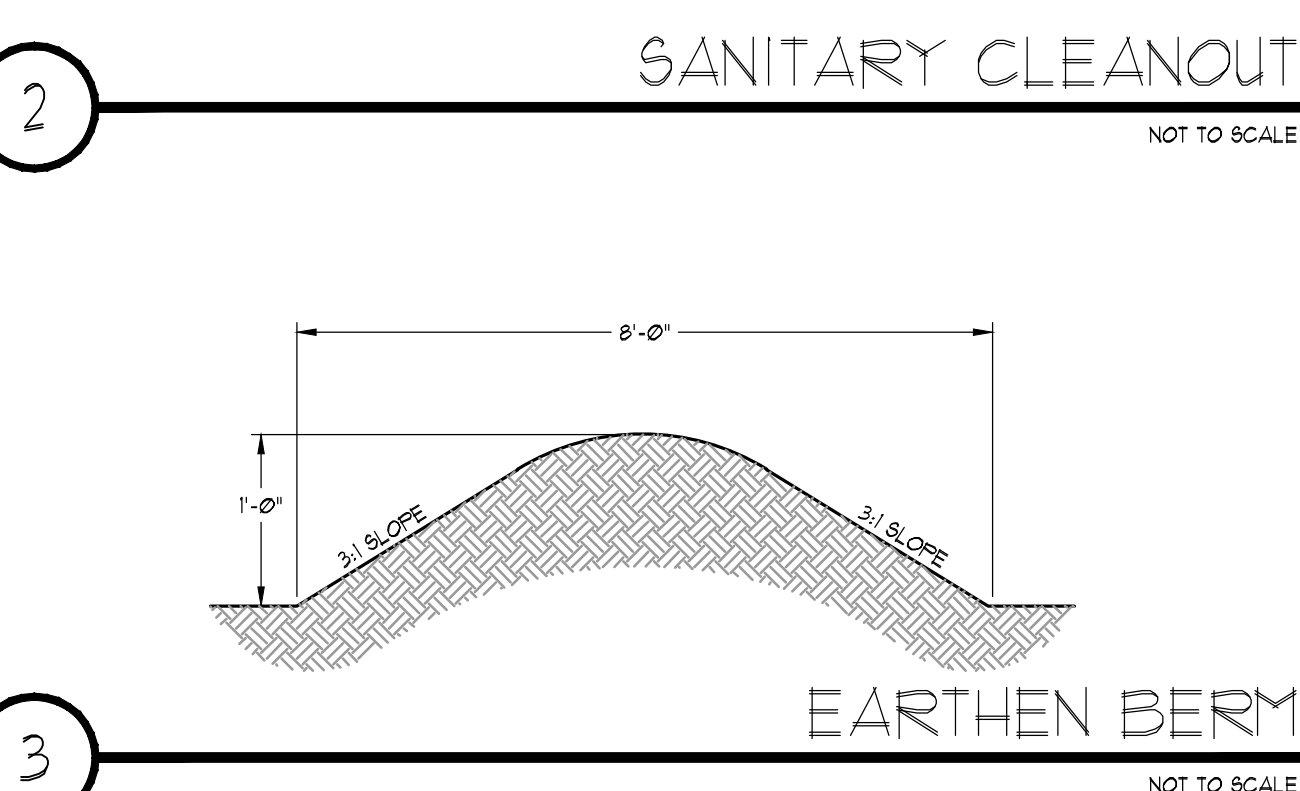
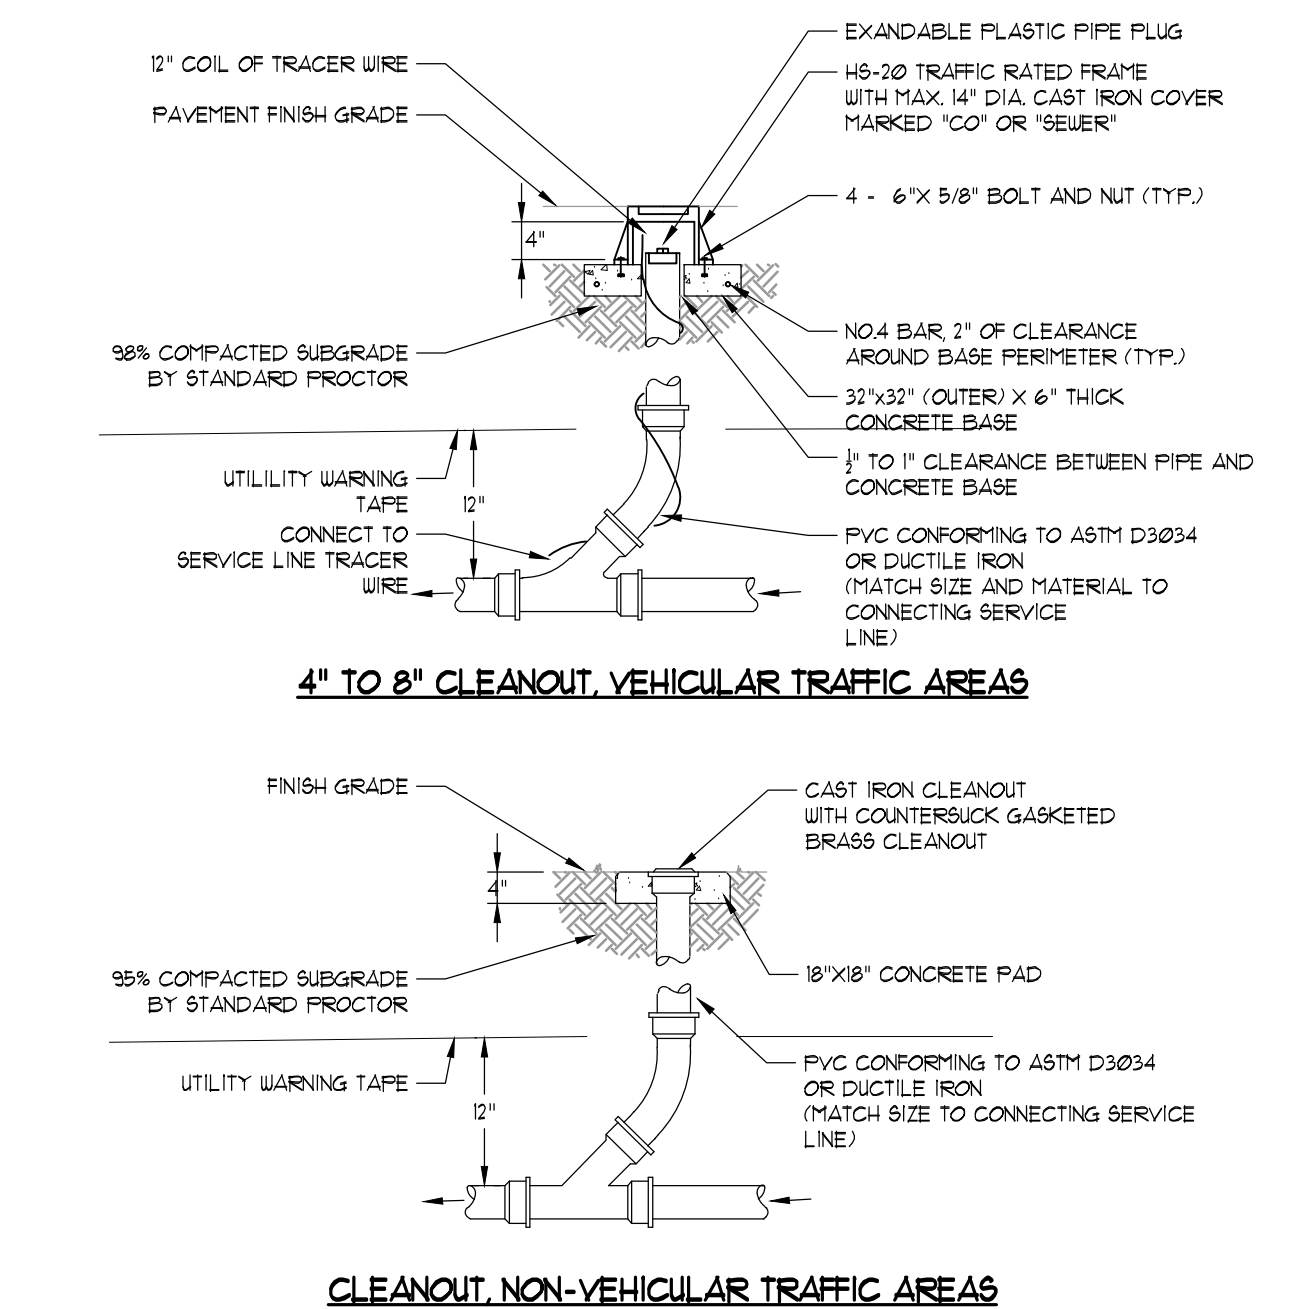


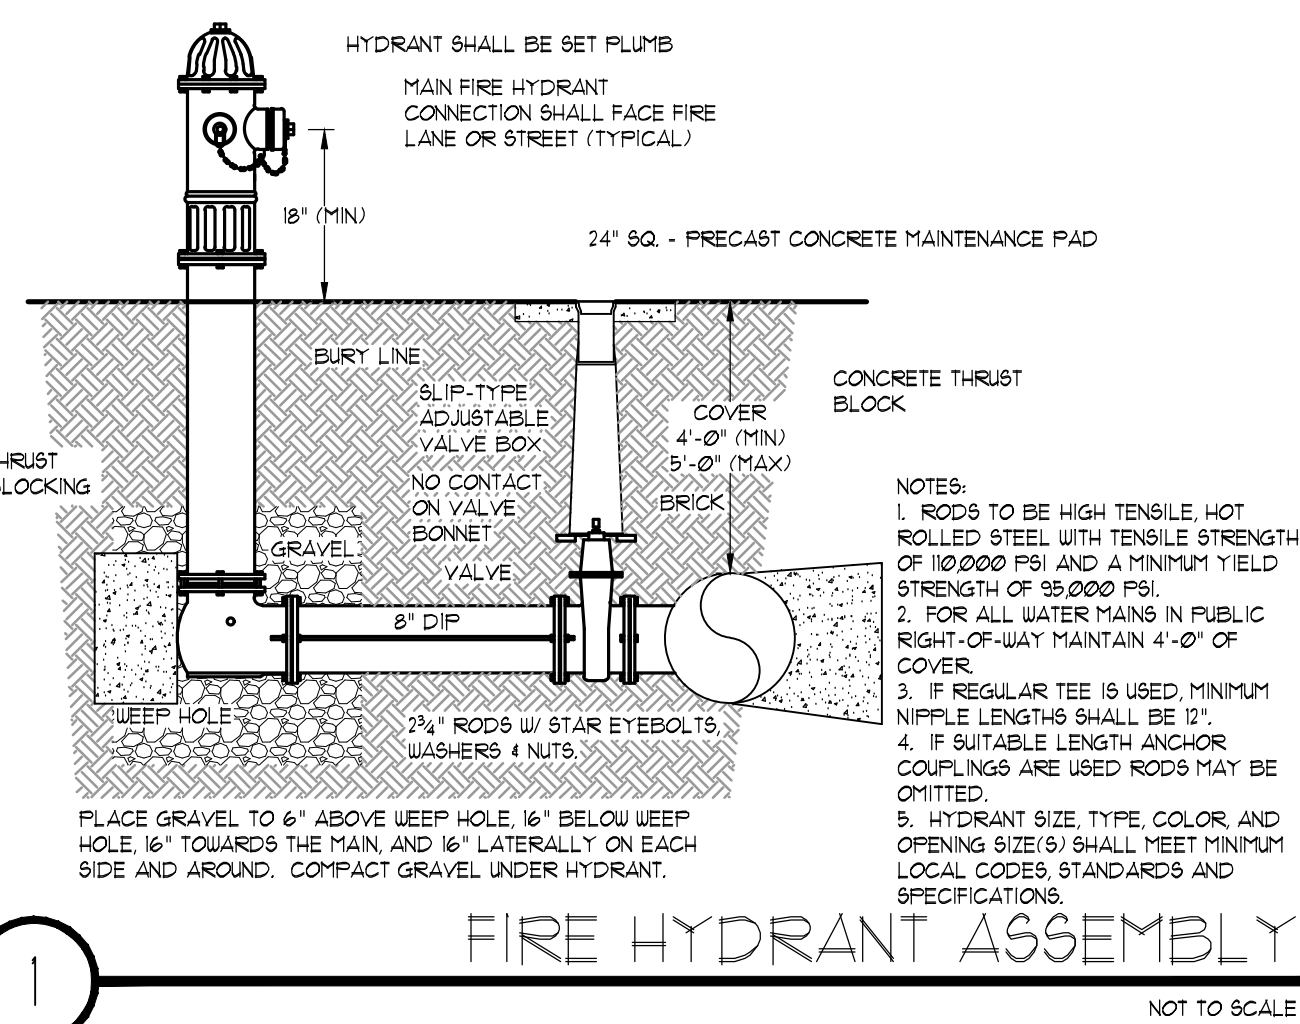

OCONEE COUNTY FACILITY MAINTENANCE & EMS
7580 MACON HIGHWAY
WATKINSVILLE, GA 30677

OCONEE COUNTY BOARD OF COMMISSIONERS

SEAL

09-24-2026

REVISIONS

No.	DATE	DESCRIPTION
1		
2		
3		
4		
5		

RELEASED FOR CONSTRUCTION

SUBMITTALS

No.	DATE	DESCRIPTION
1	06-03-26	SDP REVIEW
2	07-10-26	GSWCC RESUBMITTAL
3	07-30-26	OCWR RESUBMITTAL
4	08-14-26	OCWR RESUBMITTAL
5	08-14-26	GSWCC RESUBMITTAL
6	09-24-26	BID SET
7		
8		
9		
10		
11		
12		
13		
14		
15		

BLP, INC. PROJECT NO: 26034

DATE: 09-24-2026

DRAWING BY: ARP

CHECKED BY: GKC

SITework & CONSTRUCTION DETAILS

C701

SHEET #