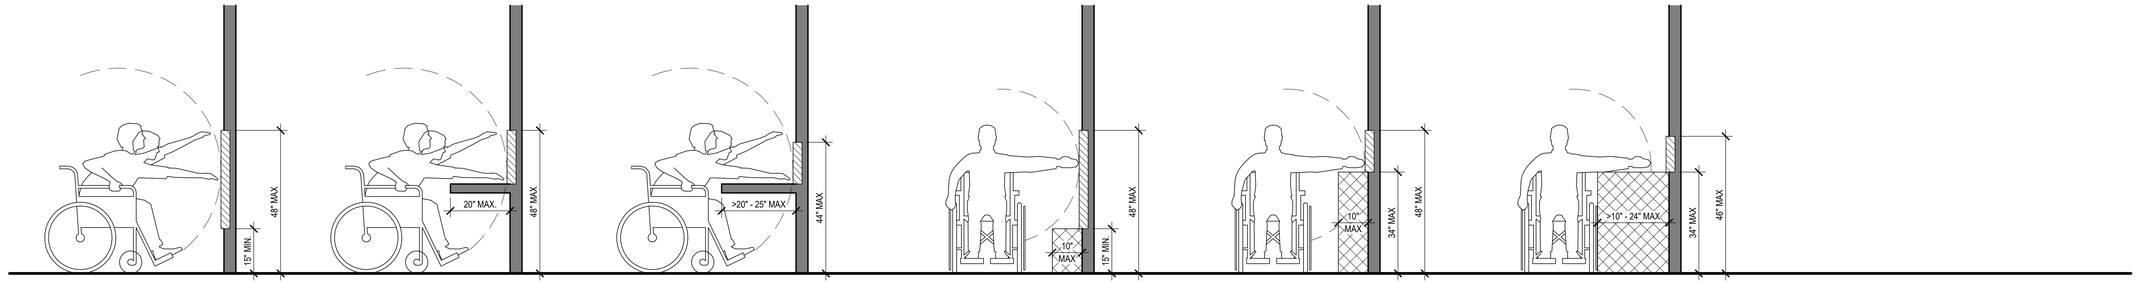

UNOBSTRUCTED FORWARD REACH | OBSTRUCTED HIGH REACH AT 20" MAX OBSTRUCTION | OBSTRUCTED HIGH REACH AT >20" TO 25" OBSTRUCTION | UNOBSTRUCTED SIDE REACH | OBSTRUCTED SIDE REACH AT 10" MAX OBSTRUCTION | OBSTRUCTED SIDE REACH AT >10" TO 24" OBSTRUCTION

ADA 2010 §308 - REACH RANGES

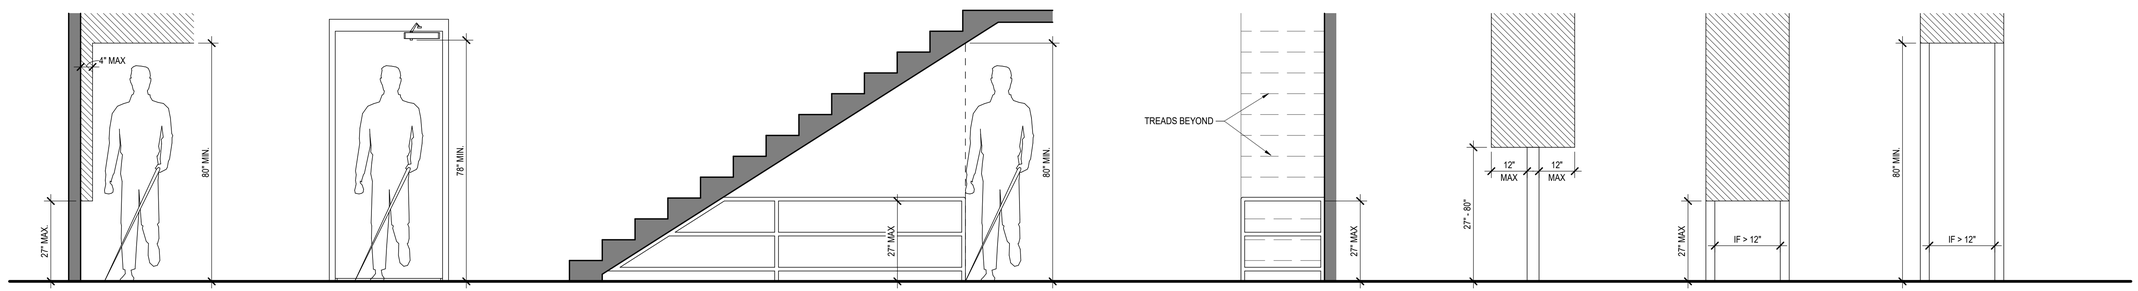

LIMITS OF PROTRUDING OBJECTS | VERTICAL CLEARANCE DOOR CLOSER EXCEPTION | VERTICAL CLEARANCE BARRIER RAIL UNDER STAIRS SIDE ELEVATION | VERTICAL CLEARANCE BARRIER RAIL UNDER STAIRS REAR ELEVATION | POST-MOUNTED PROTRUDING OBJECT | PROTRUDING OBJECT BETWEEN POSTS | PROTRUDING OBJECT BETWEEN POSTS

ADA 2010 §307 - PROTRUDING OBJECTS DETAILS

CSC DESIGN, INC.
ARCHITECTS & ENGINEERS
135 P RICKMAN INDUSTRIAL DR.
SUITE 100 CANTON, GA 30115
Phone: (770) 345-2579

© 2025, CSC Design. These drawings are protected by the copyright laws of the United States. These drawings or any part thereof may not be used for any purpose or reproduced in any form or by any means without the written consent of CSC Design.

PRICING ONLY NOT FOR CONSTRUCTION

PROJECT NUMBER: 25-038

REVISIONS
NO. DATE: ISSUE:

PEACH STATE CONSTRUCTION COMPANY OFFICE

265 PIPER ROAD
COVINGTON, GA 30014
NEWTON COUNTY, GEORGIA

PRICING ONLY NOT FOR CONSTRUCTION

ACCESSIBLITY DETAILS

G-051

PRICING ONLY