CSC.2024.01.007

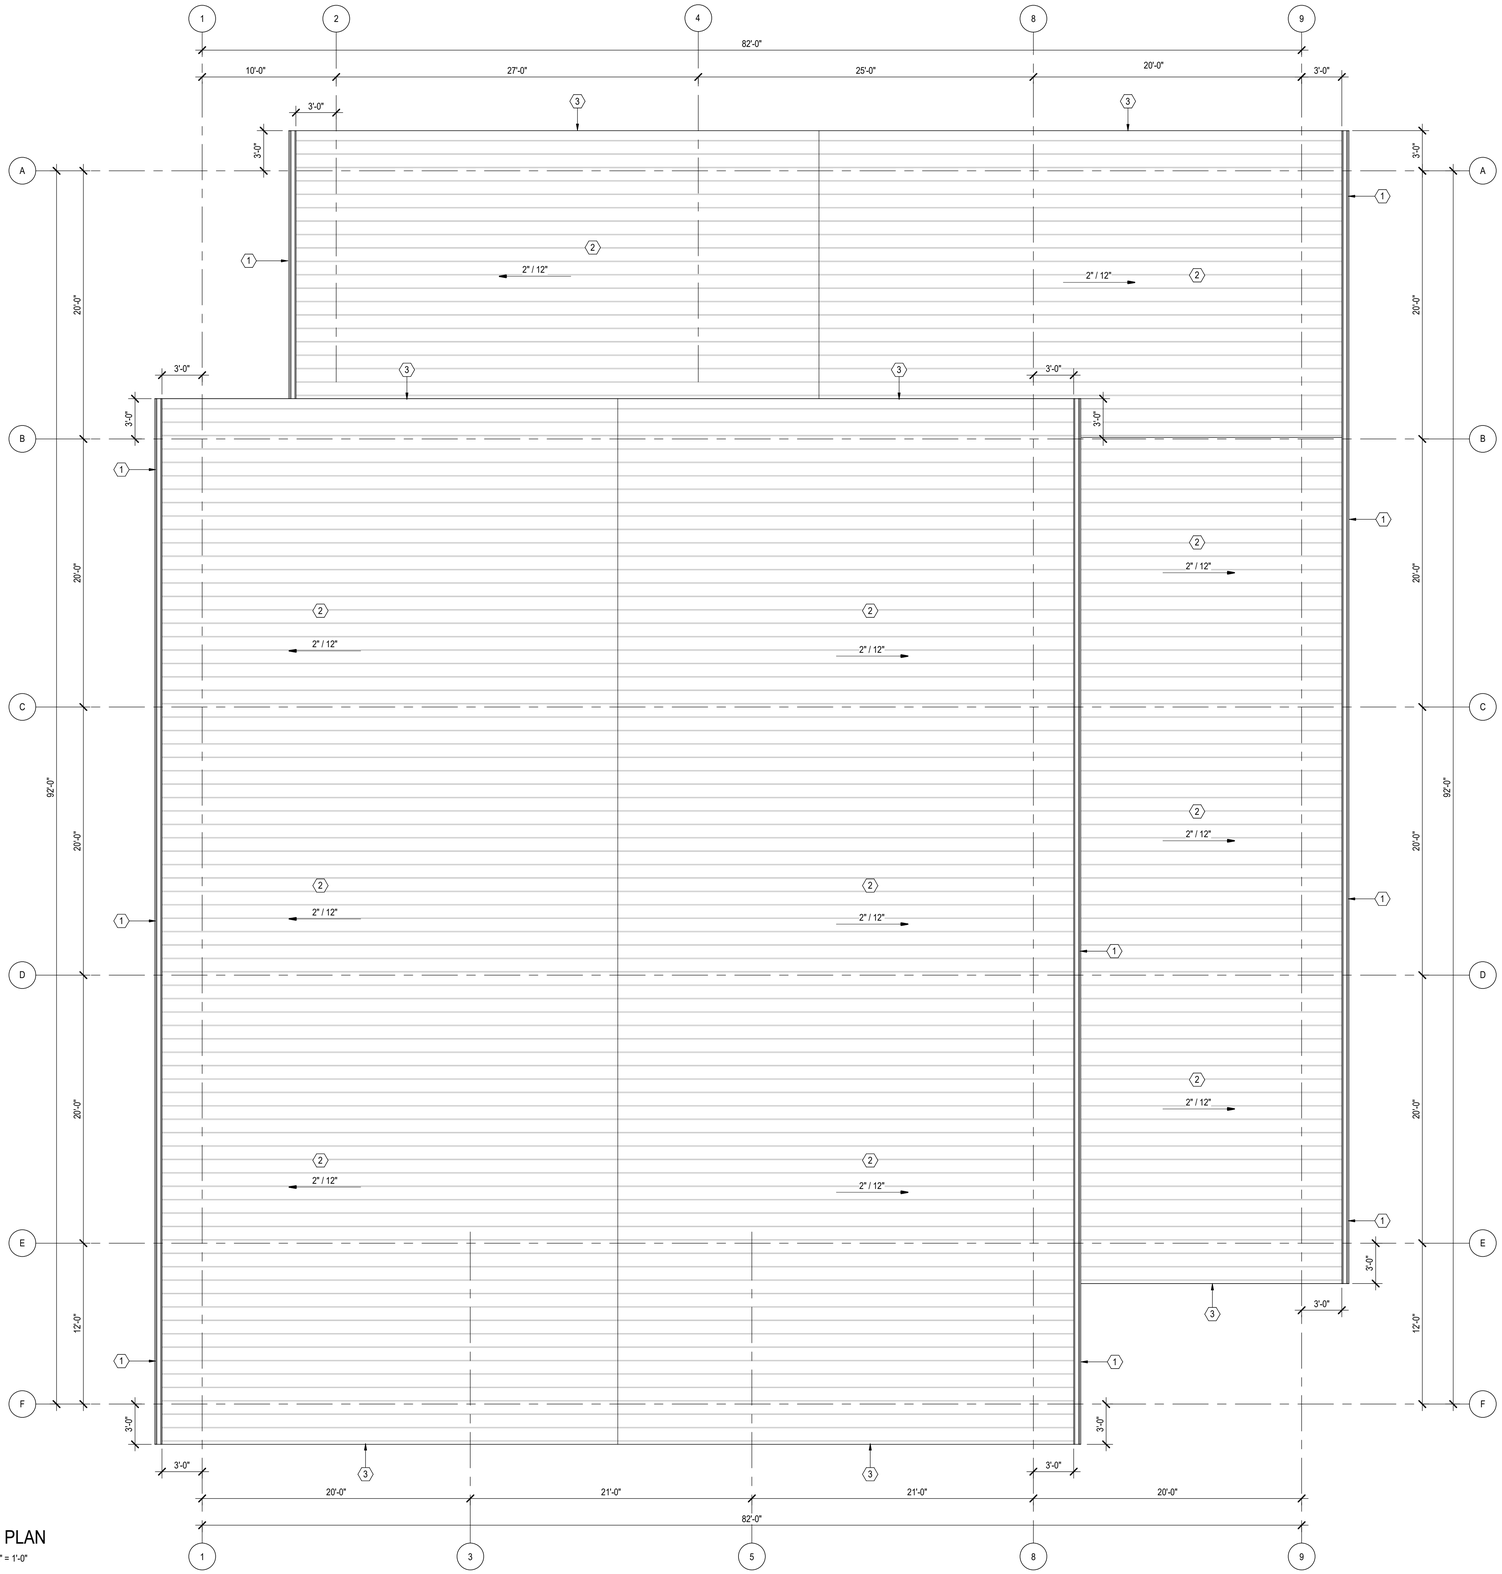

1 ROOF PLAN
A-102 | 3/16" = 1'-0"

ROOF PLAN KEYNOTES

TAG	NOTE
1	PRE-FINISHED METAL GUTTER AND DOWNSPOUTS, PROVIDED BY PEMB SUPPLIER
2	STANDING SEAM ROOF OVER PURLINS; ROOF ASSEMBLIES PROVIDED BY PEMB SUPPLIER
3	PRE-FINISHED METAL RAKE TRIM; PROVIDED BY PEMB SUPPLIER

CSC DESIGN, INC.
ARCHITECTS & ENGINEERS
135 P RICKMAN INDUSTRIAL DR.
SUITE 100 CANTON, GA 30115
Phone: (770) 345-2579

© 2025, CSC Design. These drawings are protected by the copyright laws of the United States. These drawings or any part thereof may not be used for any purpose or reproduced in any form or by any means without the written consent of CSC Design.

PRICING ONLY NOT FOR CONSTRUCTION

PROJECT NUMBER: 25-038

REVISIONS
NO. DATE: ISSUE:

PEACH STATE CONSTRUCTION COMPANY OFFICE

265 PIPER ROAD
COVINGTON, GA 30014
NEWTON COUNTY, GEORGIA

PRICING ONLY NOT FOR CONSTRUCTION

ROOF PLAN

A-102

PRICING ONLY

Y:\Projects\25-038 Peach State Construction Office_Covington, GA\Arch\00 REVIT\25-038 Peach State Construction Office.rvt

2/26/2026 4:10:03 PM