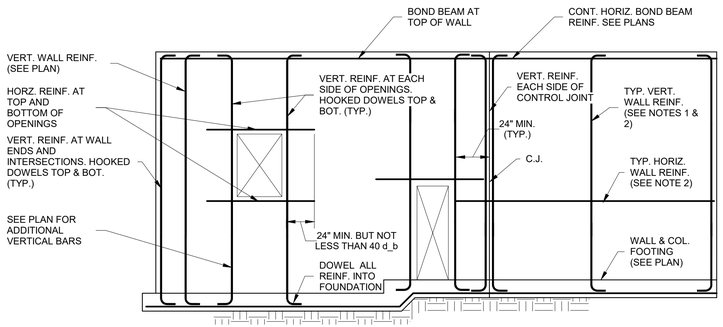

NOTES:

1. SEE MASONRY NOTES ON S1.0, PLANS AND DETAILS FOR REINFORCING SIZE AND SPACING.
2. STANDARD (9 GA.) HORIZONTAL REINFORCING @ 16" o.c. (UNO)
3. SEE REINF. MASONRY NOTES, PLANS AND DETAILS FOR OTHER REQUIRED REINFORCING SIZE AND SPACING.
4. d_b = BAR DIAMETER

1 S3.2 MASONRY WALL REINFORCING

3/4" = 1'-0"

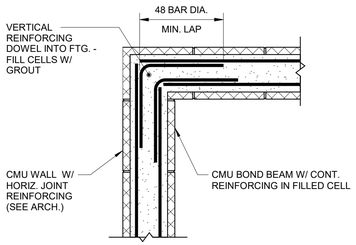

3 S3.2 CORNER WALL DETAIL

3/4" = 1'-0"

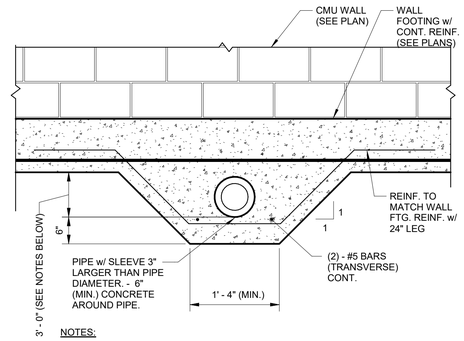

NOTES:

1.) COORDINATE THE EXACT LOCATION AND EXTENT OF ALL PLUMBING PIPES WITH PLUMBING DRAWINGS.

2.) DETAIL APPLIES TO PIPES 3' - 0" OR CLOSER TO WALL FOOTINGS.

3.) DO NOT RUN PIPES BELOW COLUMN FOOTINGS.

4 S3.2 PIPE UNDER WALL FOOTING

3/4" = 1'-0"

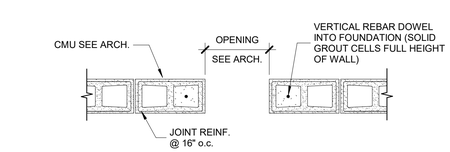

MASONRY AT INTERSECTION

MASONRY AT CORNER

MASONRY AT OPENING

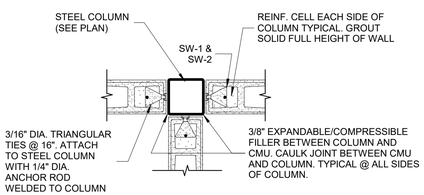

TYP. WALL ANCHOR AT COLUMN

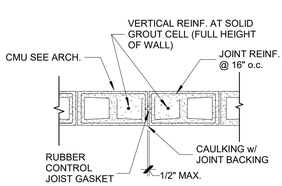

CONTROL JOINT AT 2 HR. FIREWALL

NOTES:
1. MAX CONTROL JOINT SPACING = 28 FT
2. DO NOT USE PVC GASKET AT FIREWALLS
3. SEE ARCH. DRAWINGS FOR BRICK EXPANSION JOINT LOCATIONS

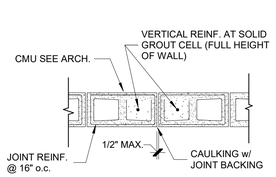

CONTROL JOINT AT WALL

CONTROL JOINTS SHALL BE LOCATED 28' O.C. MAXIMUM. DO NOT LOCATE CONTROL JOINT WITHIN 24" OF AN OPENING IN THE WALL. PROVIDE TOP OF WALL BRACE EACH SIDE OF CONTROL JOINTS IN PARTIAL HEIGHT PARTITION WALLS (SEE DETAIL 1/S3.2.

2 S3.2 TYPICAL WALL DETAILS

3/4" = 1'-0"

Keystone Structural Engineering
Professional Consultants
531 Roselane Street
Suite 150
Marietta, GA 30060
(404) 800-2121

PRICING ONLY NOT FOR CONSTRUCTION

Rev. No.	Date	Name

PROGRESS SET

PROJECT

Peach State Construction Company Office

ADDRESS

Unknown

CLIENT

CSC DESIGN, INC.
ARCHITECTS & ENGINEERS

ADDRESS

135 P. Rickman Industrial Dr.
Suite 100, Canton, GA 30115

SHEET TITLE

PRICING ONLY NOT FOR CONSTRUCTION

FOUNDATION & MASONRY DETAILS

Date: 02/09/2026

PROJECT NUMBER 26-114

SHEET NUMBER S3.2

2/11/2026 1:35:58 PM
C:\Users\EMILY\OneDrive - Keystone Structural Engineering
C:\Users\EMILY\OneDrive - Keystone Structural Engineering\26-114 - Comprehensive.rvt