CSC.2024.01.007

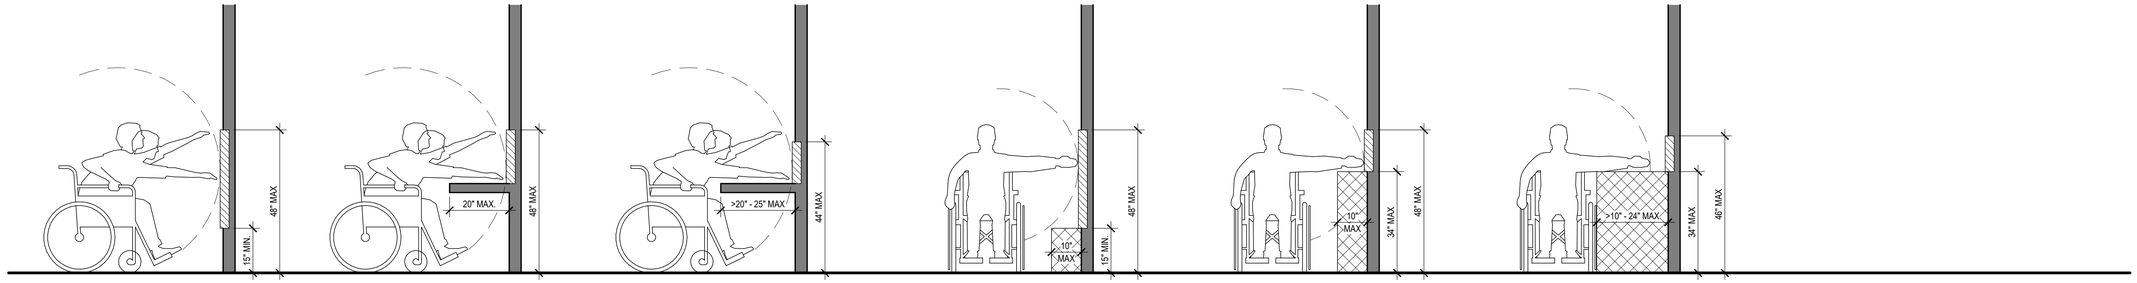

UNOBSTRUCTED FORWARD REACH

OBSTRUCTED HIGH REACH AT 20" MAX OBSTRUCTION

OBSTRUCTED HIGH REACH AT >20" TO 25" OBSTRUCTION

UNOBSTRUCTED SIDE REACH

OBSTRUCTED SIDE REACH AT 10" MAX OBSTRUCTION

OBSTRUCTED SIDE REACH AT >10" TO 24" OBSTRUCTION

ADA 2010 §308 - REACH RANGES

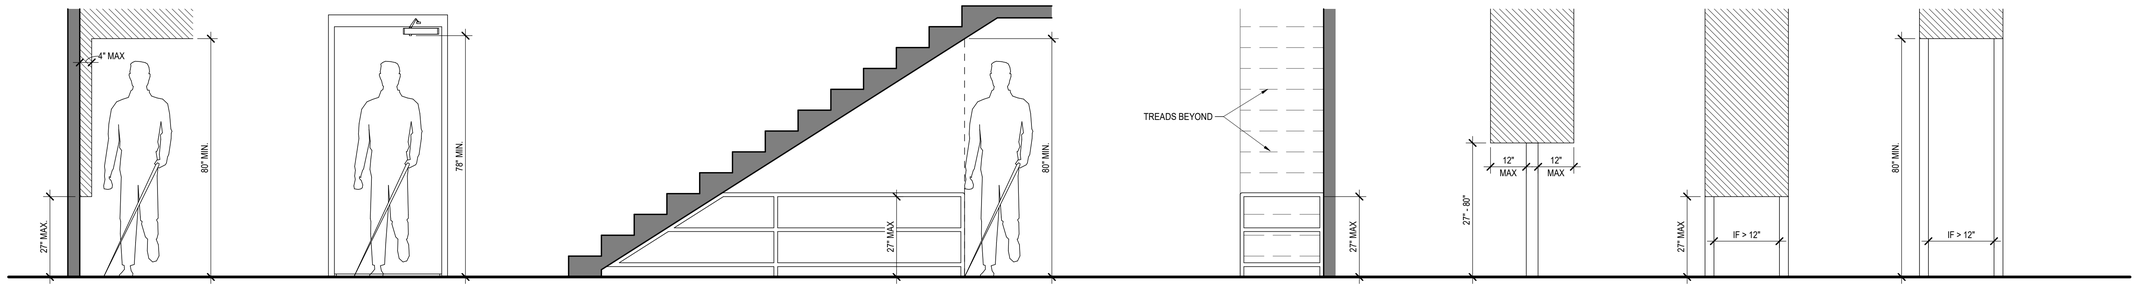

LIMITS OF PROTRUDING OBJECTS

VERTICAL CLEARANCE DOOR CLOSER EXCEPTION

VERTICAL CLEARANCE BARRIER RAIL UNDER STAIRS SIDE ELEVATION

VERTICAL CLEARANCE BARRIER RAIL UNDER STAIRS REAR ELEVATION

POST-MOUNTED PROTRUDING OBJECT

PROTRUDING OBJECT BETWEEN POSTS

PROTRUDING OBJECT BETWEEN POSTS

ADA 2010 §307 - PROTRUDING OBJECTS DETAILS

CSC DESIGN, INC.
ARCHITECTS & ENGINEERS
135 P RICKMAN INDUSTRIAL DR.
SUITE 100 CANTON, GA 30115
Phone: (770) 345-2579

© 2025, CSC Design. These drawings are protected by the copyright laws of the United States. These drawings or any part thereof may not be used for any purpose or reproduced in any form or by any means without the written consent of CSC Design.

STATE OF GEORGIA
KEVIN B. WHIPPLE
04/28/2026
CERTIFICATE NO. RA014589
REGISTERED ARCHITECT

PROJECT NUMBER: 25-038

REVISIONS
NO: DATE: ISSUE:

PEACH STATE CONSTRUCTION COMPANY OFFICE
265 PIPER ROAD
COVINGTON, GA 30014
NEWTON COUNTY, GEORGIA

ACCESSIBLITY DETAILS

G-051

ISSUED FOR CONSTRUCTION

4/28/2026 4:12:51 PM Y:\Projects\25-038 Peach State Construction Office_Covington, GA\Arch\00 REVIT\25-038 Peach State Construction Office.rvt